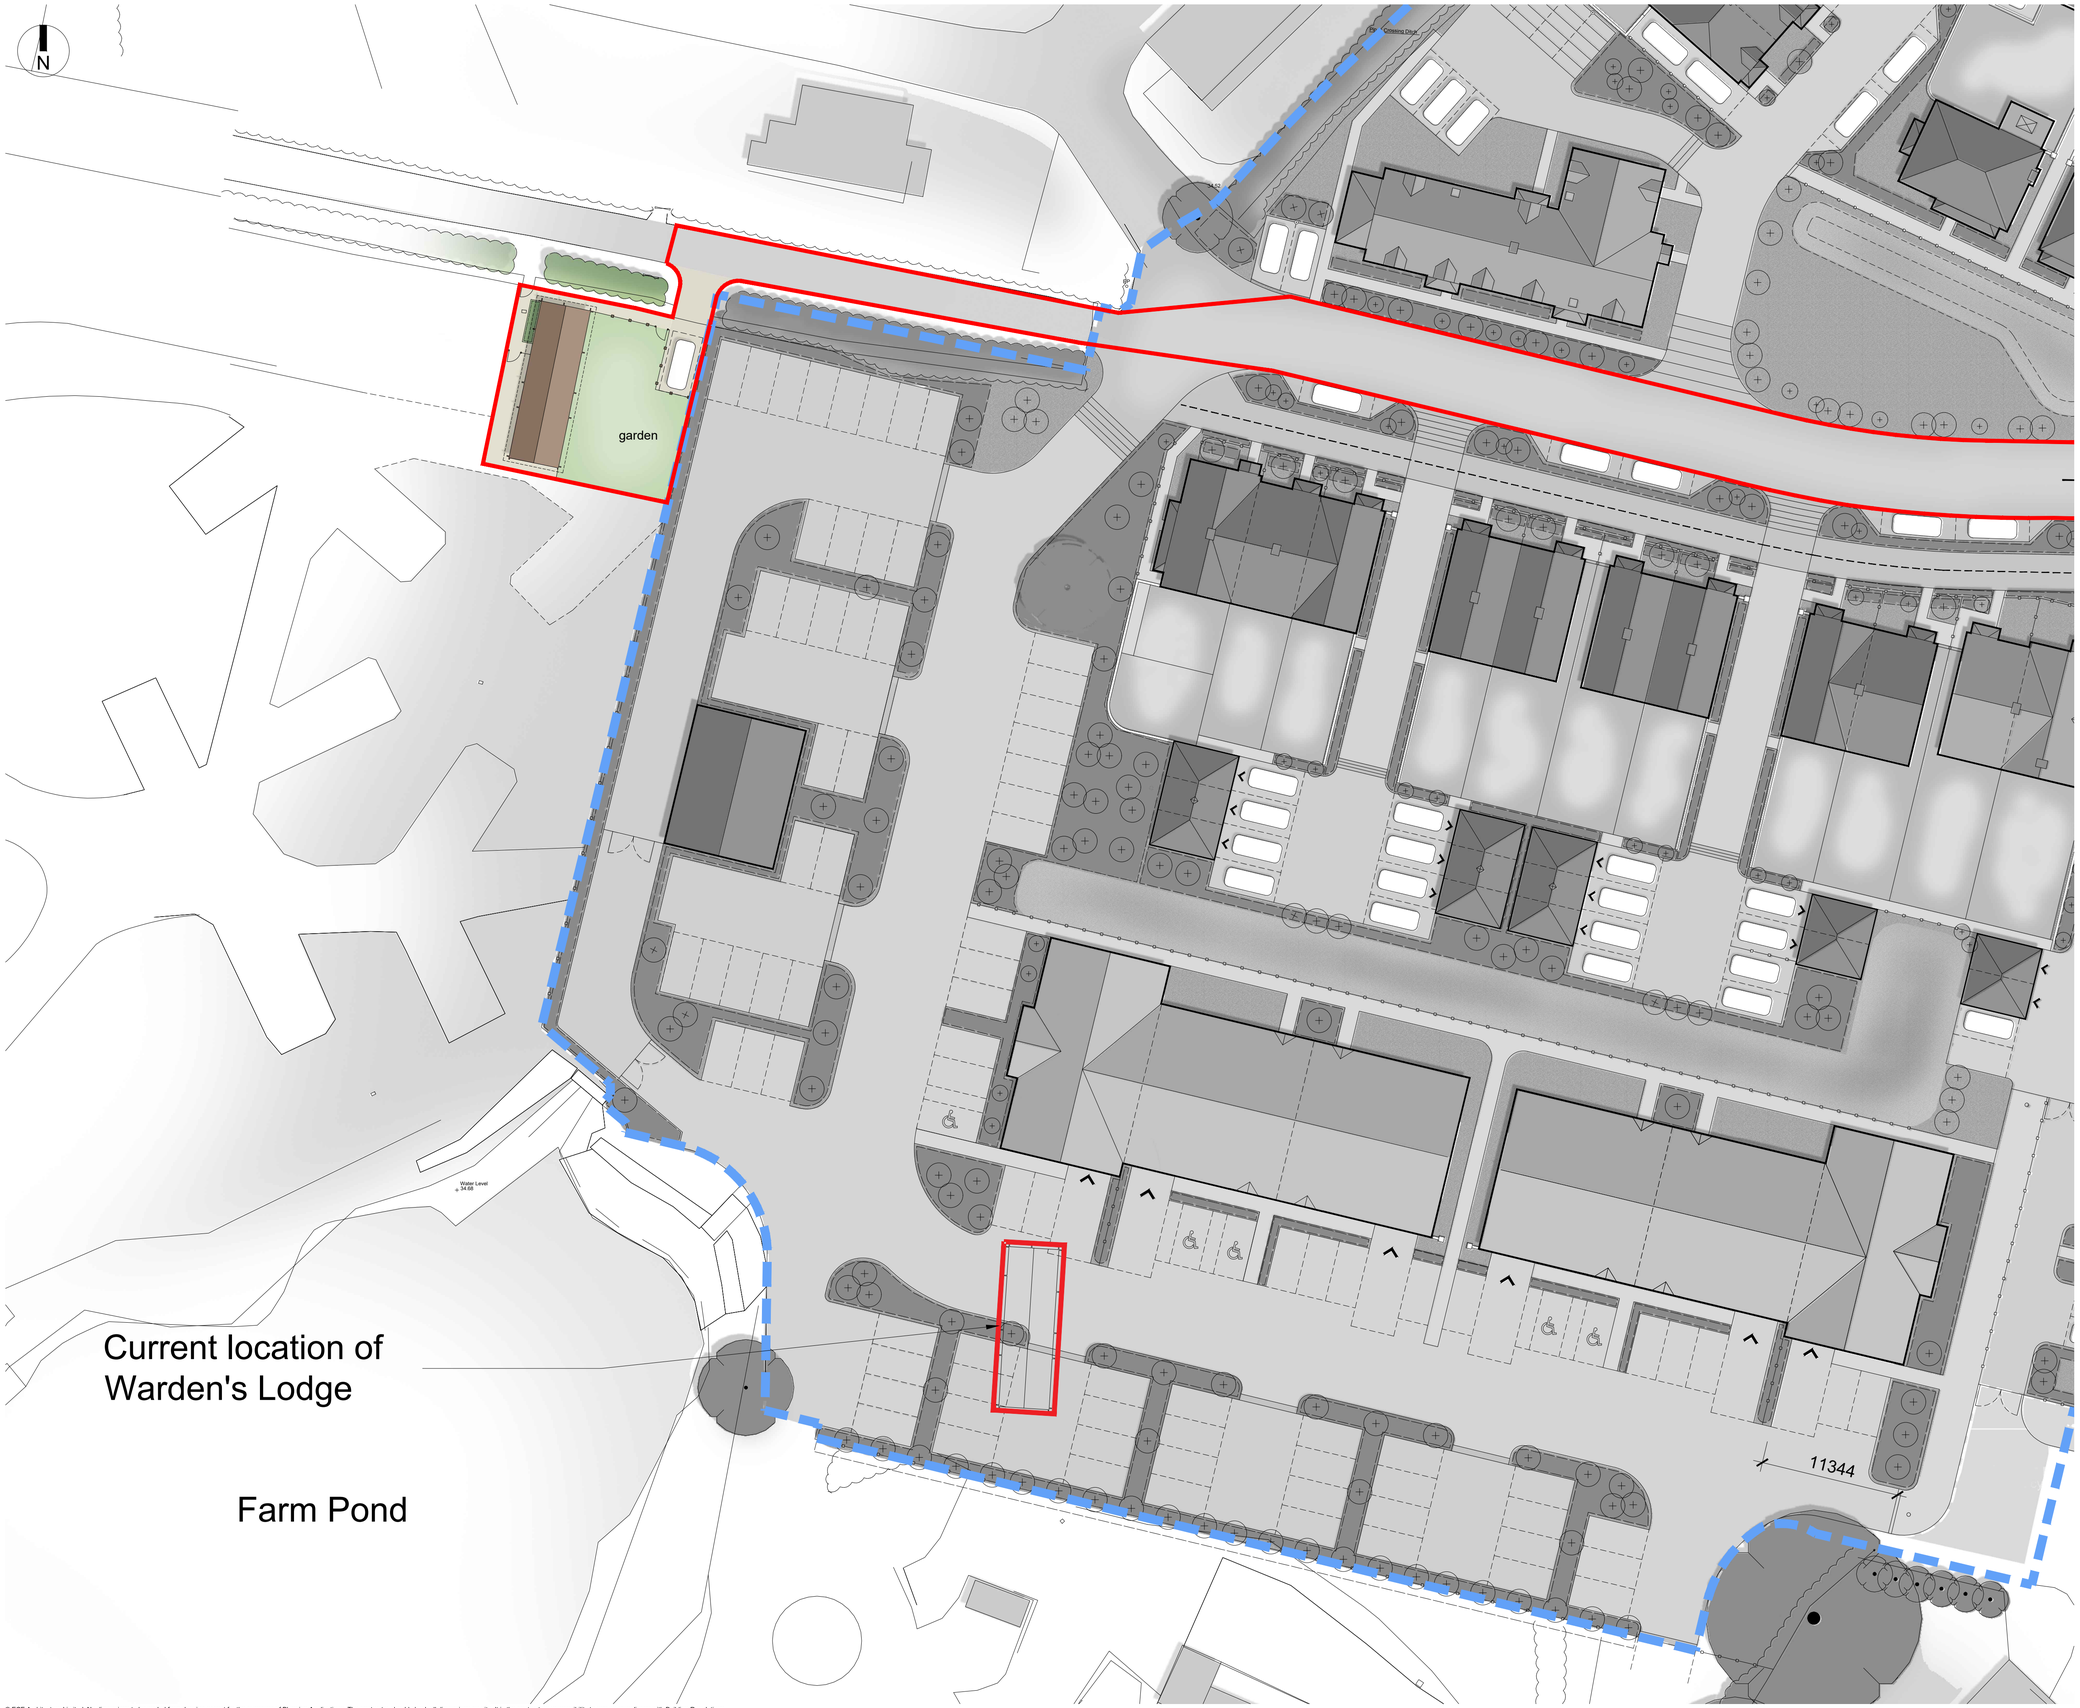

CDM 2015 Health & Safety Information

This information relates only to 'Significant Hazards' identified on this drawing and is to be read in conjunction with the Designer's Hazard Register.

Rev	Date	Revision Details	Dr	Ch
A	20.03.24	Site Boundaries Updated	OS	CB

London: 76 Great Suffolk Street, London, SE1 0BL
T 0207 928 2773 E london@ecearchitecture.com
Sussex: Brooklyn Chambers, 11 Goring Road, Worthing, West Sussex, BN12 4AP
T 01903 248777 E sussex@ecearchitecture.com
Bristol: Westworks, Colston Tower, Colston Street, Bristol, BS1 4XE
T 0117 214 1101 E bristol@ecewestworks.com
ECE Architecture
www.ecearchitecture.com

Client's Name
Hunter Developments Holdings Ltd &
The Smith Family

Job Title
Sumners Ponds, Chapel Road,
Barns Green, Horsham

Drawing Title
Proposed Site Plan
Warden's Lodge Relocation

Scale
1:250 @ A1 / 1:500 @ A3

metres 5 10 15 20 25

Drawn	Checked	Date
HW	AK	16.01.24

Job No	Drawing No	Rev
6991	PL-102	A

Status
INFORMATION

CAD Plot date: 20/03/2024 - 09:21:08 6991 barns green - warden's lodge - site.dwg

© ECE Architecture Limited. No dimensions to be scaled from drawing except for the purposes of Planning Applications. The contractor should check all dimensions on site. It is the contractors responsibility to ensure compliance with Building Regulations.