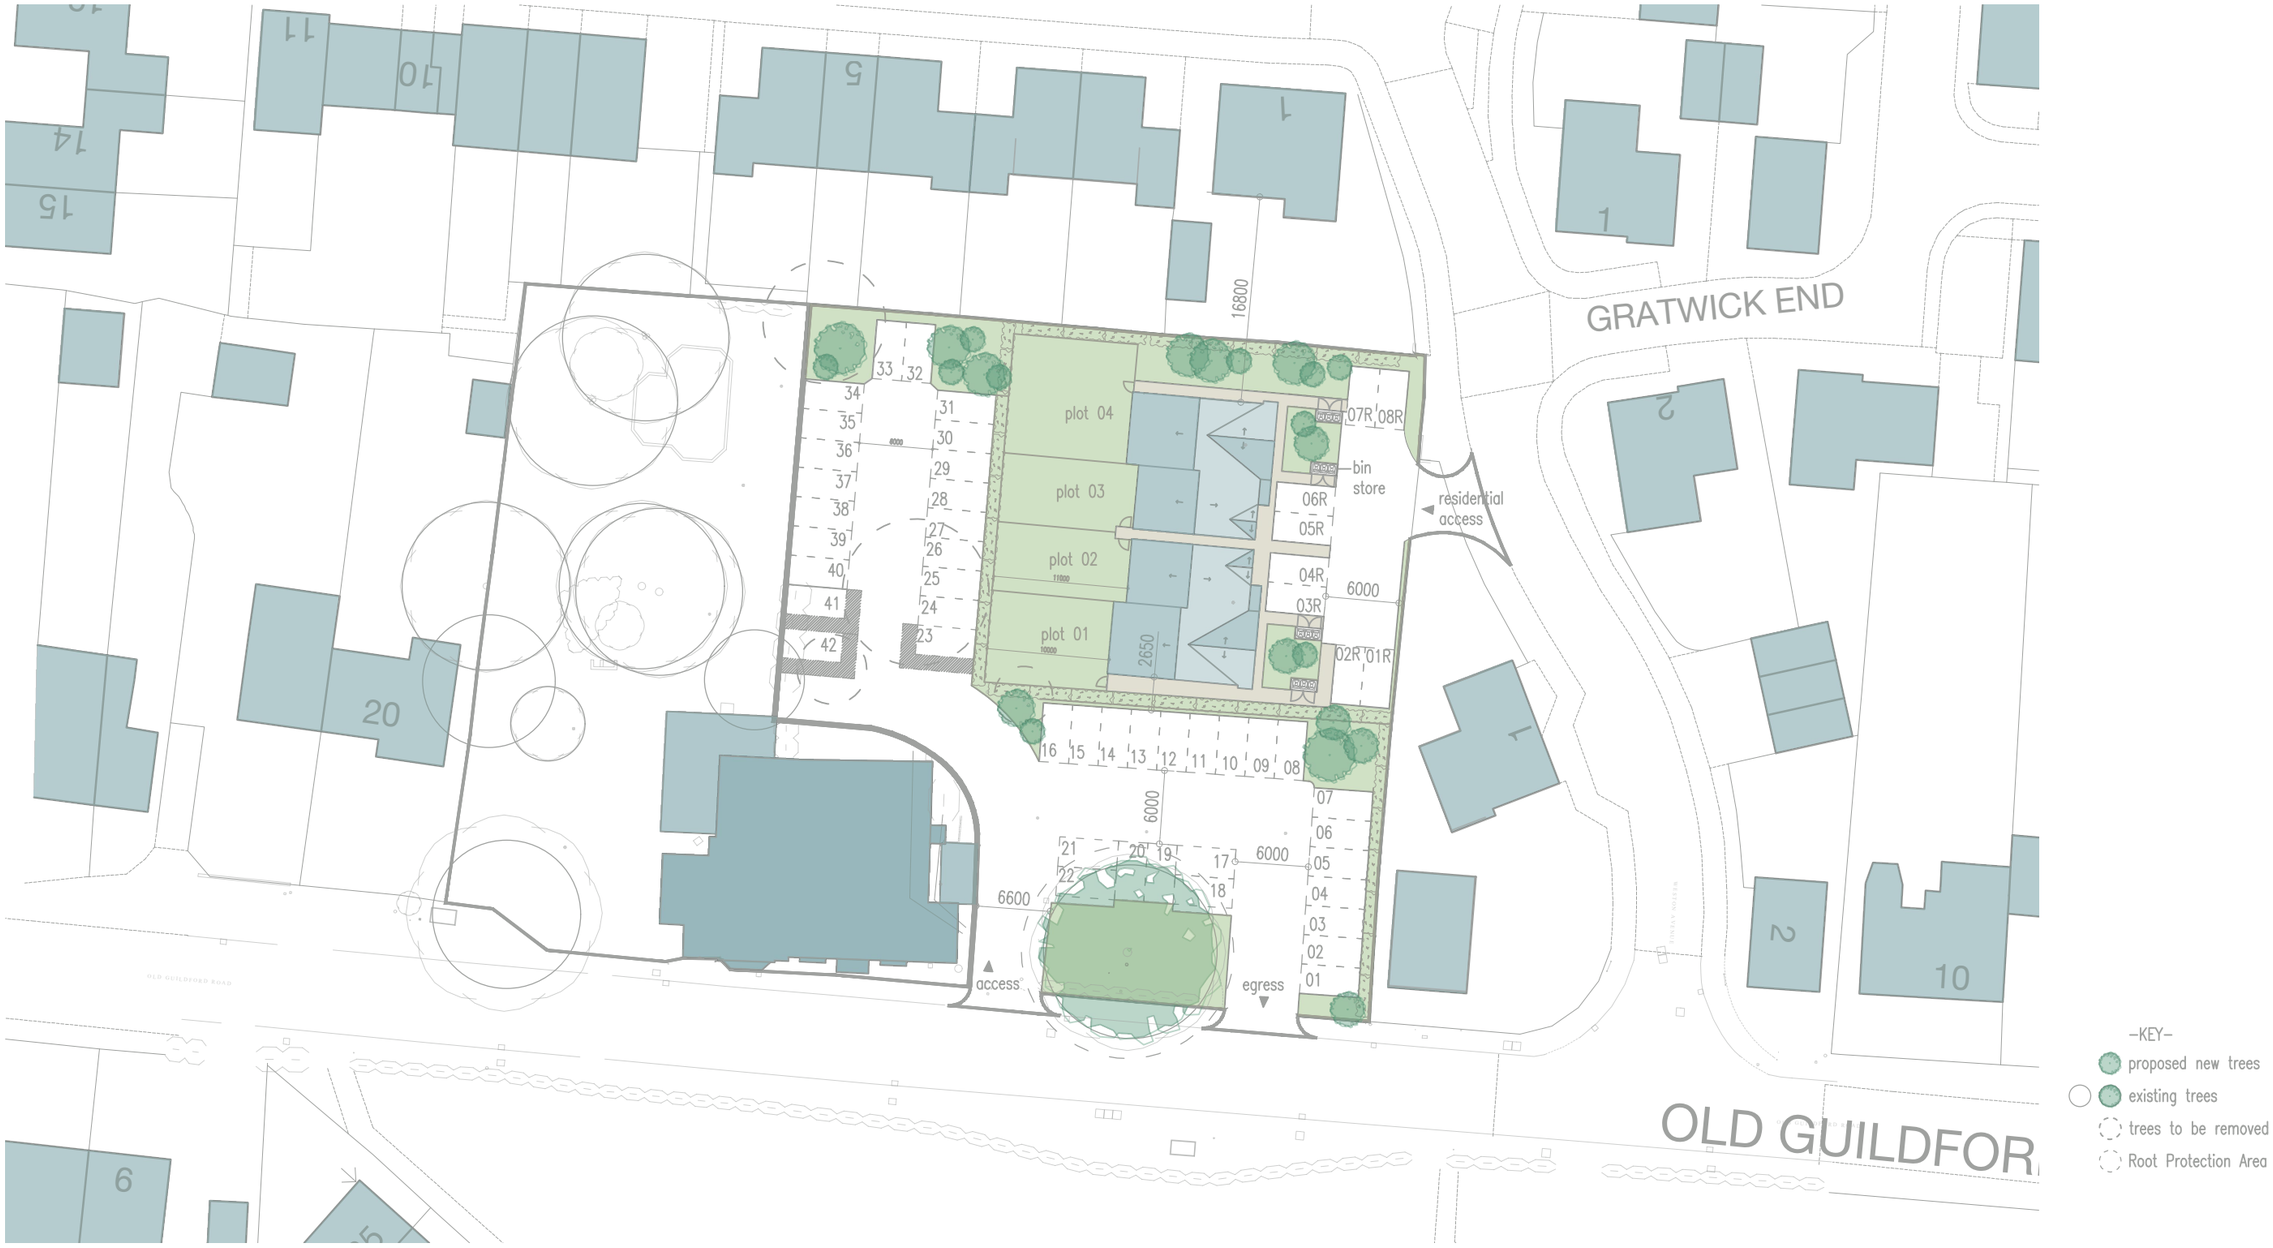

PROPOSED SITE PLAN

scale 1
scale 2
scale 3

1:500 0 10 20 m

do not scale from this drawing, use dimensions only, all discrepancies to be reported to the architect.

copyright reserved.
This drawing may only be used for the client and location specified, it may not be copied or disclosed to any third party without prior written permission from rickett architects ltd.

rickett architects
168 parade
leamington spa
cv32 4ae
www.rickettarchitects.com
+44 (0)1926 291010
studio@rickett.co.uk

a	22.04.24	parking amended				
dwg no	Ra	3357	s3	001	a	
client	Stonegate Group					
project	The Shelley Arms 16-18 Old Guildford Road Horsham RH12 3JU					
title	proposed site plan					
date	21.08.22	scale	1:500			
drawn	AMB	check	DR	size	A1	

planning

stage