

FRONT ELEVATION

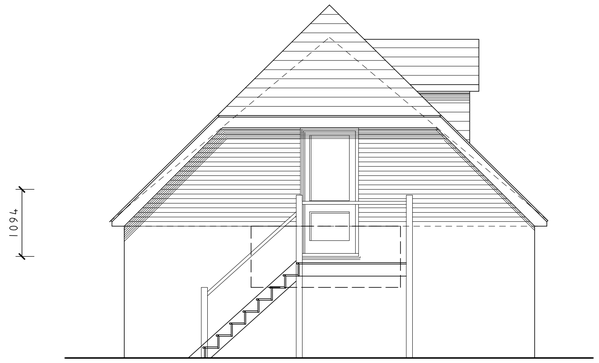

SIDE ELEVATION

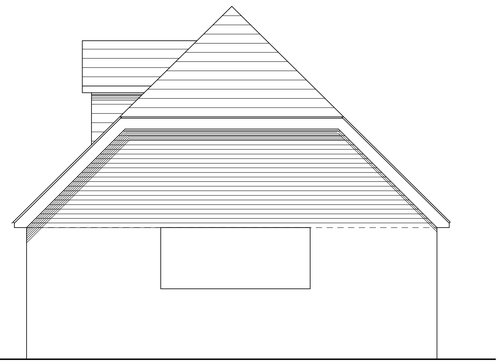

SIDE ELEVATION

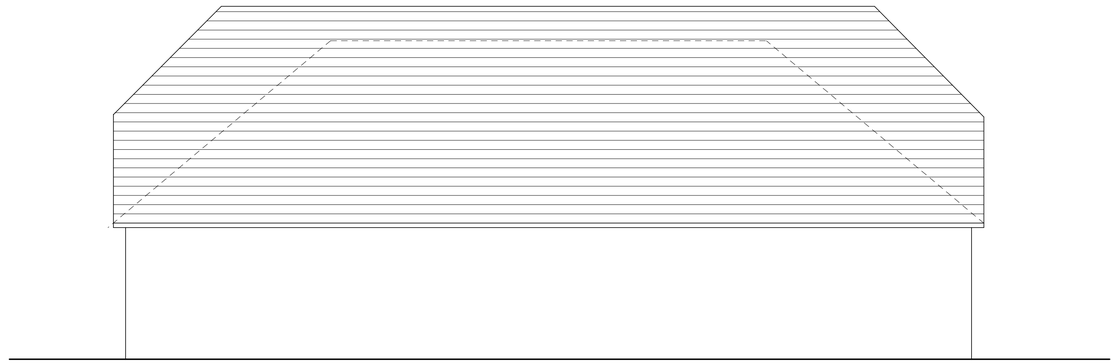

FRONT ELEVATION

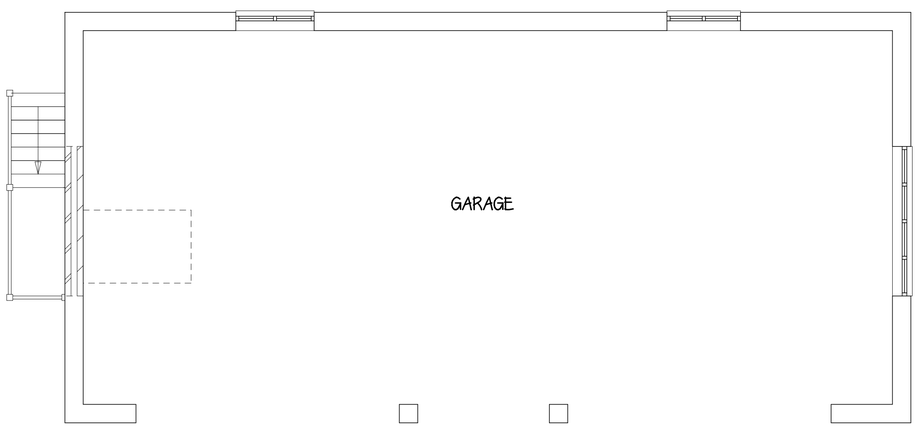

GROUND FLOOR PLAN

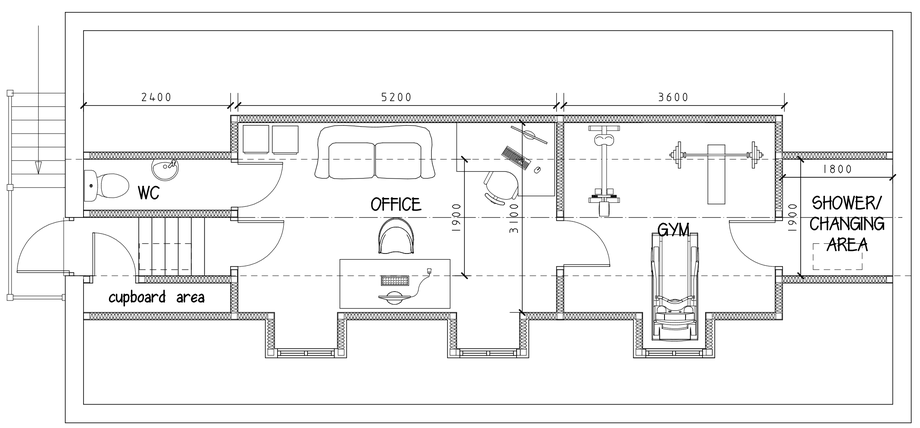

FIRST FLOOR PLAN

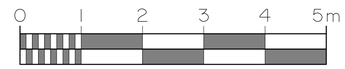

NOTES:

ALL DIMENSIONS AND LEVELS WHETHER NOTED OR OTHERWISE ARE TO BE CHECKED ON SITE AND NOT SCALED FROM THIS DRAWING AND ANY DISCREPENCIES TO BE REFERRED TO THE SUPERVISING OFFICER PRIOR TO COMMENCEMENT OF WORK OR THE ORDERING OF MATERIALS OR COMPONENTS.

CLIENT:

PHIL MANN

PROJECT:

HOBJOINS MANOR,
HYDE STREET,
UPPER BEEDING
WEST SUSSEX

DRAWING TITLE:

PROPOSED CONVERSION OF GARAGE ROOF - amended roof

SCALE: 1:50

DATE: AUG 2024

PLANS
ARCHITECTURAL CONSULTANTS
3 CHYNGTON WAY
SEAFORD
EAST SUSSEX
BN25 4JA
01323 491100
07968 475637
faye@planssussex.co.uk

DRAWING No.

XX/XXX/