SITE LOCATION

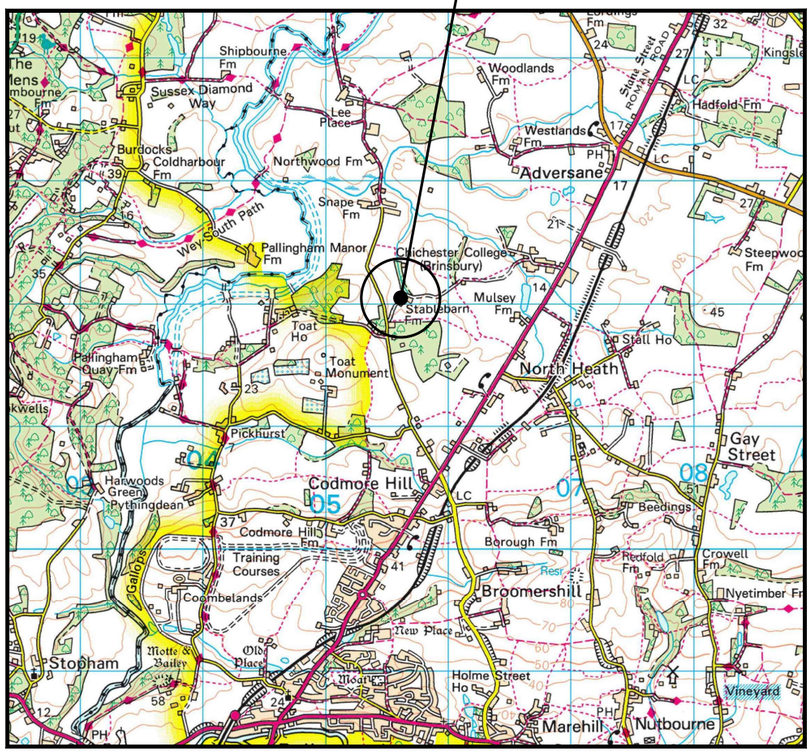

0 1km 2km
Scale

SITE LOCATION
(Scale 1:50000)

Ordnance Survey map extract
based upon Landranger map series
with the permission of the controller of
His Majesty's Stationery Office
Crown copyright. Licence No. 100060020



SITE PHOTOGRAPH

N
W E
S

= Right of Access
= Public Access Route

SITE LOCATION

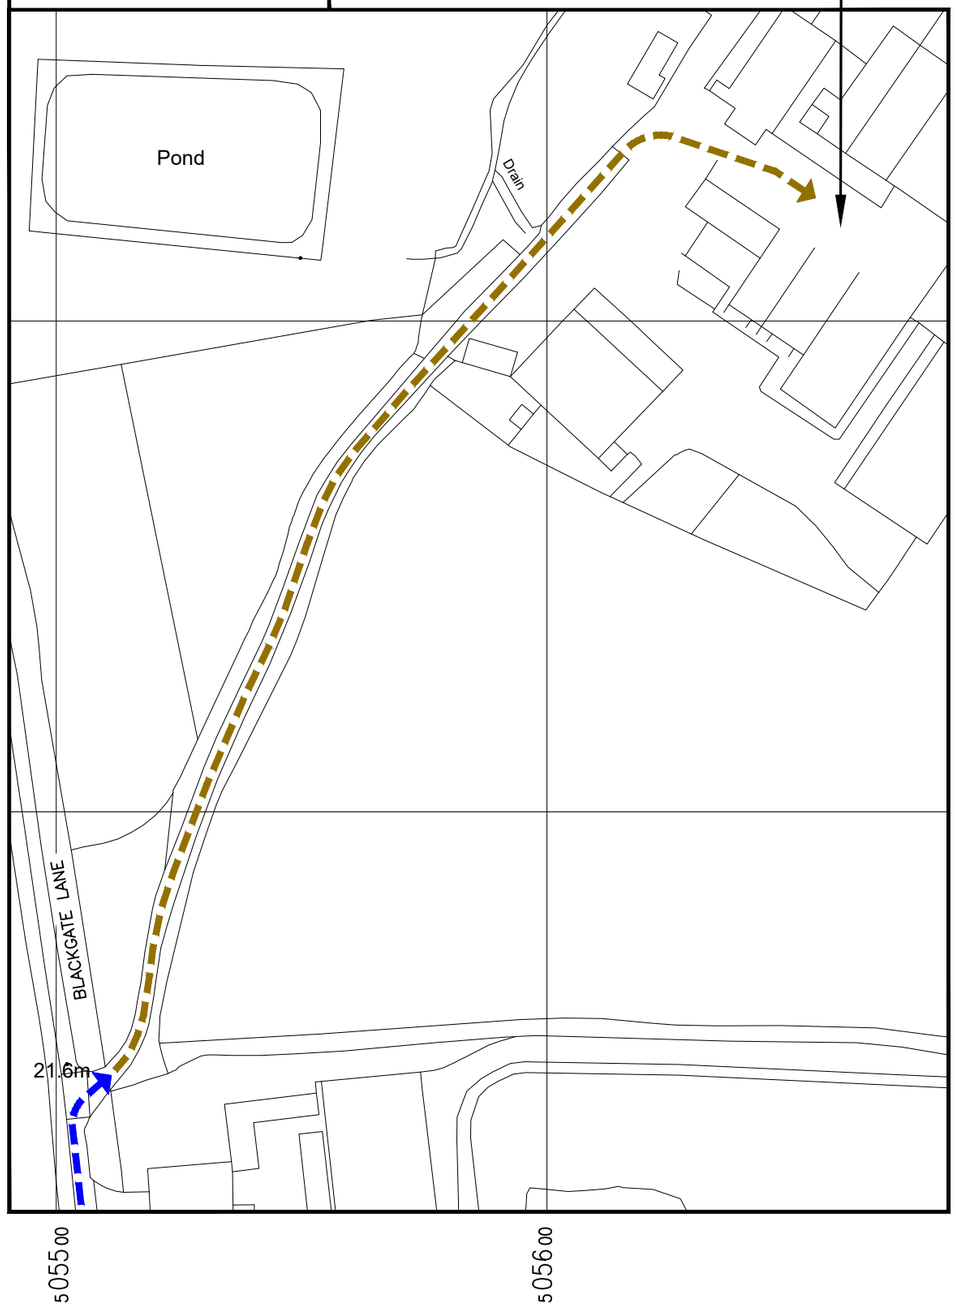

DETAILED SITE LOCATION
(Scale 1:1250)

Based upon Ordnance Survey map extract
with the permission of the Controller of
His Majesty's Stationery Office.
Crown copyright. Licence No. 100060020

ALL DIMENSIONS ARE IN mm UNLESS NOTED OTHERWISE

N.G.R	E: 505650	N: 121986	

NOTES:

W3W COMPOUND
///kingpin.flitting.believer

REV	MODIFICATION	BY	CH	DATE
A	PLANNING ISSUE	SBL	NJ	13.09.24

Clarke Telecom
Unit E, Madison Place, Northampton Road,
Manchester, M40 5AG
Tel: 0161 785 4500
Fax: 0161 785 4501
Web: www.clarke-telecom.com

boldyn NETWORKS

Cell Name	Opt.
BRINSBURY COLLEGE	1

Cell ID No

Client Ref.
–

Project No.
P–114864

Site Address / Contact Details
STABLEBARN FARM
NR. CODMORE HILL
BLACKGATE LANE
PULBOROUGH
RH20 IDD

Drawing Title:
SITE LOCATION MAPS

Purpose of issue:	Dwg Rev:
PLANNING	A

Drawing Number:	Pack Issue:
100	A

Surveyed By:	Original Sheet Size:	
AMT	A3	

Drawn:	Date:	Checked:	Date:
SBL	13.09.24	NJ	13.09.24