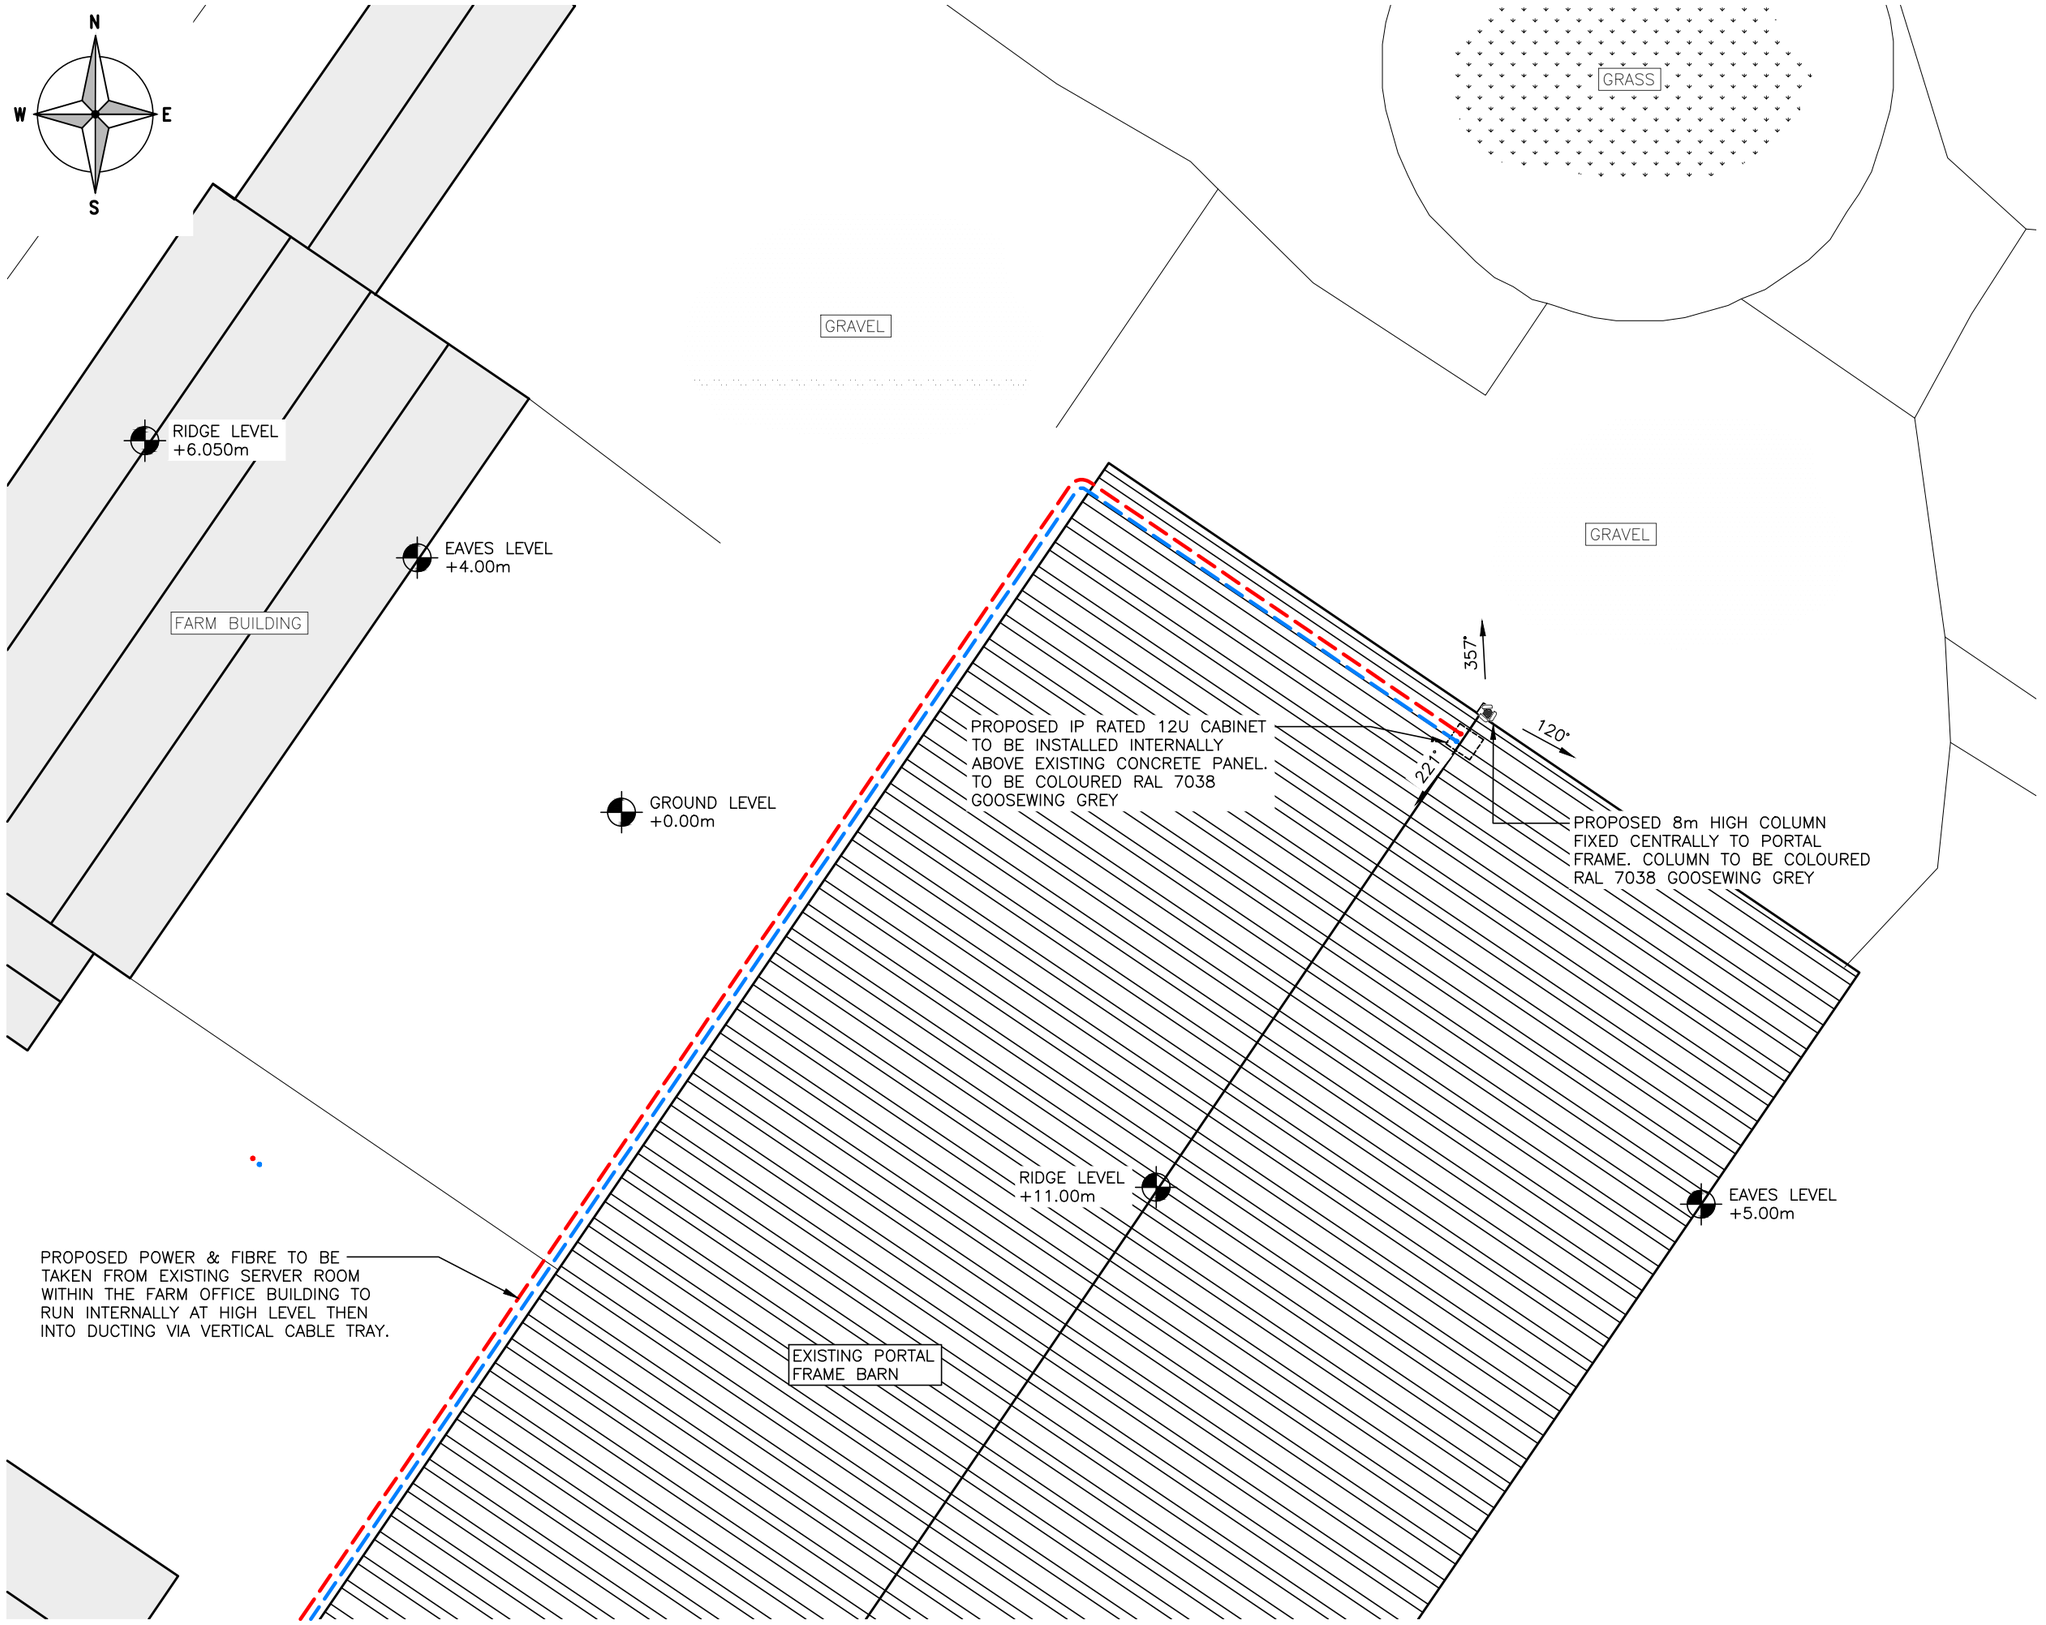

PROPOSED SITE PLAN

(1:200)

0 1 2 3 4 5 10m

SCALE 1:200

ALL DIMENSIONS ARE IN mm UNLESS NOTED OTHERWISE

N.G.R | E: 505650 | N: 121986

NOTES:

REV	MODIFICATION	BY	CH	DATE
A	PLANNING ISSUE	SBL	NJ	13.09.24

Clarke Telecom

Unit E, Madison Place, Northampton Road,
Manchester, M40 5AG
Tel: 0161 785 4500
Fax: 0161 785 4501
Web: www.clarke-telecom.com

boldyn NETWORKS

Cell Name	Opt.
BRINSBURY COLLEGE	1

Cell ID No

Client Ref.

–

Project No.

P–114864

Site Address / Contact Details

STABLEBARN FARM
NR. CODMORE HILL
BLACKGATE LANE
PULBOROUGH
RH20 IDD

Drawing Title:
PROPOSED SITE PLAN

Purpose of issue:
PLANNING

Dwg Rev:

Drawing Number:
201

A

Surveyed By:	Original Sheet Size:	Pack Issue:
AMT	A3	

Drawn:	Date:	Checked:	Date:	
SBL	13.09.24	NJ	13.09.24	A