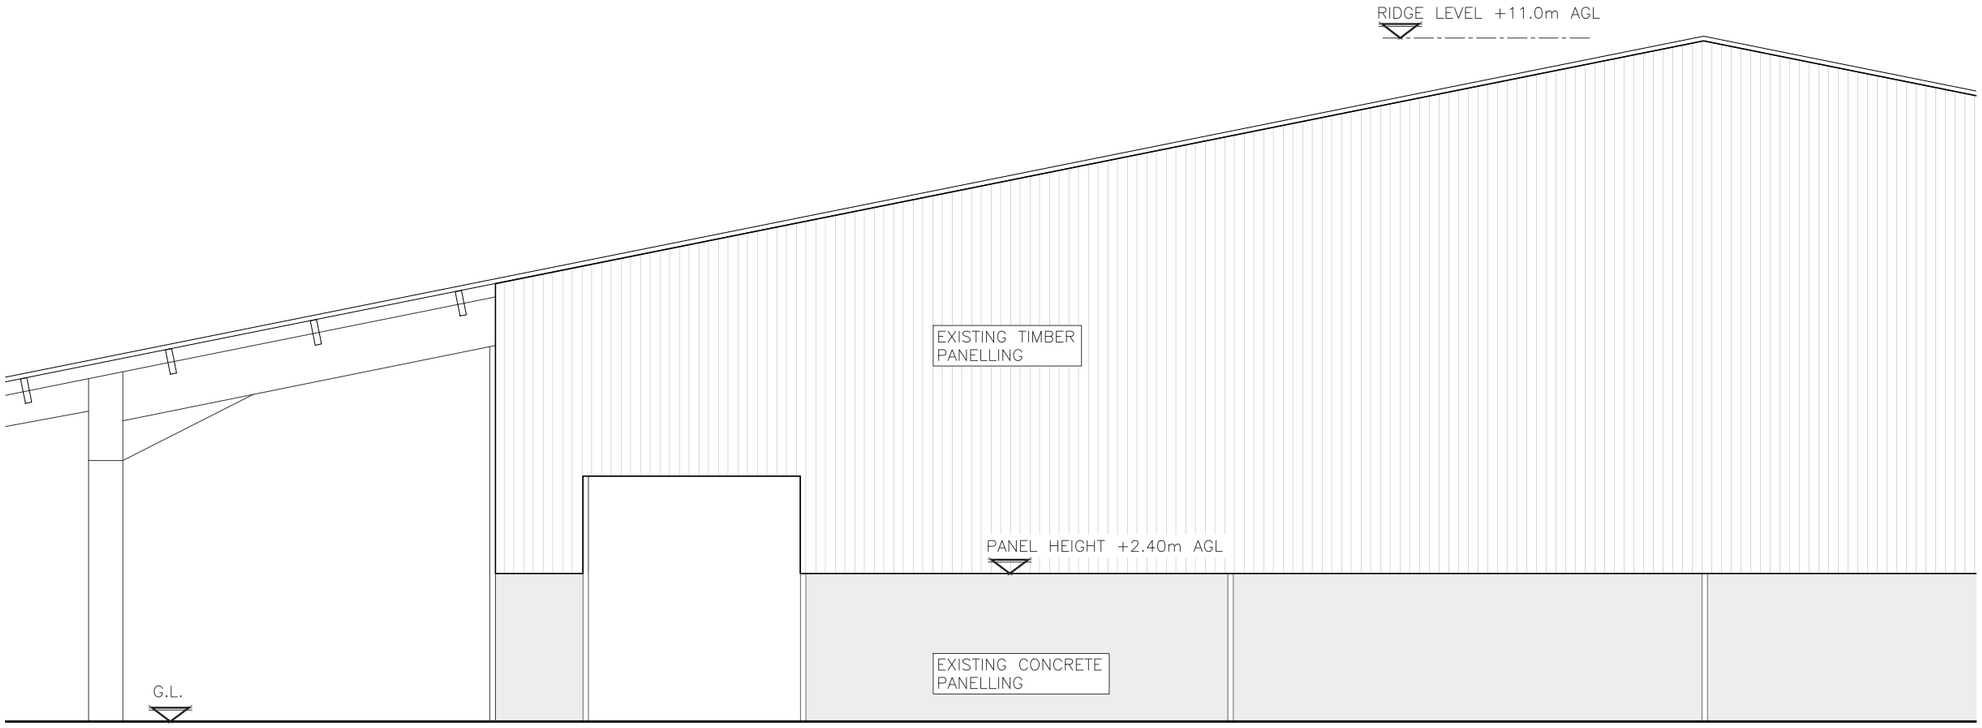

EXISTING NORTH EAST ELEVATION
(1:100)

ALL DIMENSIONS ARE IN mm UNLESS NOTED OTHERWISE

N.G.R | E: 505650 N: 121986

REV	MODIFICATION	BY	CH	DATE
A	PLANNING ISSUE	SBL	NJ	13.09.24

Clarke Telecom
Unit E, Madison Place, Northampton Road,
Manchester, M40 5AG
Tel: 0161 785 4500
Fax: 0161 785 4501
Web: www.clarke-telecom.com

boldyn NETWORKS

Cell Name	Opt.
BRINSBURY COLLEGE	1

Cell ID No

Client Ref.
–

Project No.
P–114864

Site Address / Contact Details
STABLEBARN FARM
NR. CODMORE HILL
BLACKGATE LANE
PULBOROUGH
RH20 IDD

Drawing Title:
EXISTING ELEVATION

Purpose of issue:	Dwg Rev:
PLANNING	A

Drawing Number:	Pack Issue:
300	A

Surveyed By:	Original Sheet Size:		
AMT	A3		
Drawn: SBL	Date: 13.09.24	Checked: NJ	Date: 13.09.24