ANTENNA DETAILS	SECTOR	SECTOR 1/2/3		
	ANTENNA REFERENCE	A1	A2	A3
	ANTENNA CENTER (m)	14.60	14.60	14.60
	ANTENNA TYPE	ALPHA AW3829-E-F	ALPHA AW3829-E-F	ALPHA AW3829-E-F
	BEARING (Deg.)	357	221	120
	TILT	0	-5	-3

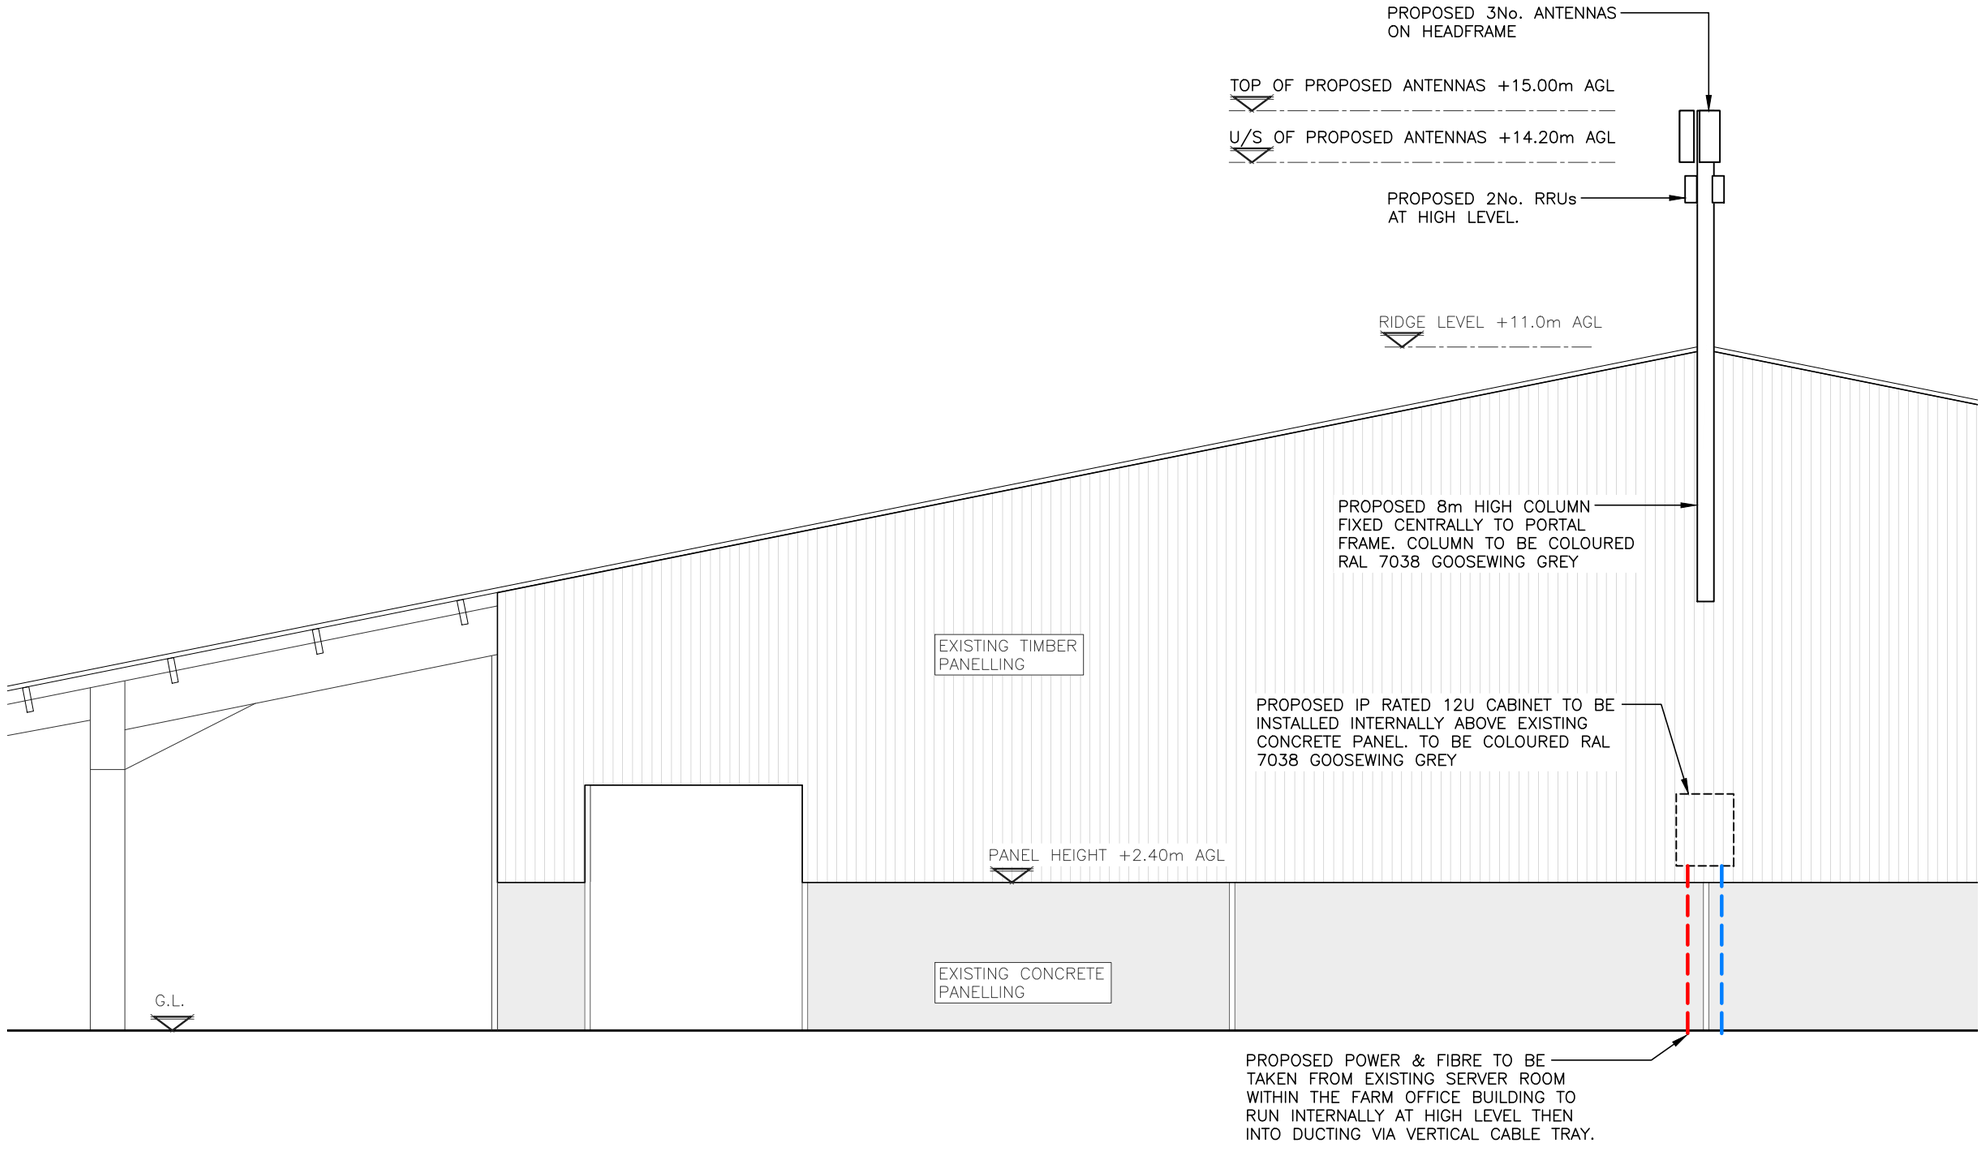

PROPOSED NORTH EAST ELEVATION
(1:100)

ALL DIMENSIONS ARE IN mm UNLESS NOTED OTHERWISE

N.G.R E: 505650 N: 121986

NOTES:

REV	MODIFICATION	BY	CH	DATE
A	PLANNING ISSUE	SBL	NJ	13.09.24

Clarke Telecom

Unit E, Madison Place, Northampton Road,
Manchester, M40 5AG
Tel: 0161 785 4500
Fax: 0161 785 4501
Web: www.clarke-telecom.com

boldyn NETWORKS

Cell Name	Opt.
BRINSBURY COLLEGE	1

Cell ID No

Client Ref.

–

Project No.

P-114864

Site Address / Contact Details

STABLEBARN FARM
NR. CODMORE HILL
BLACKGATE LANE
PULBOROUGH
RH20 IDD

Drawing Title: PROPOSED ELEVATION

Purpose of issue: PLANNING — Dwg Rev: A

Drawing Number: 301

Surveyed By:		Original Sheet Size:		Pack Issue:
AMT		A3		A
Drawn: SBL	Date: 13.09.24	Checked: NJ	Date: 13.09.24	