0m 2m 4m 6m 8m 10m

VISUAL SCALE 1:100 @ A3

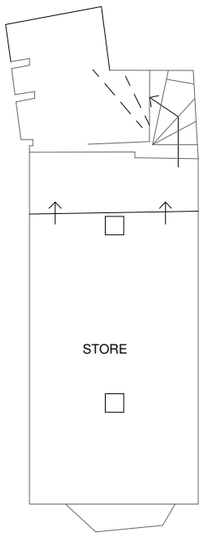

CELLAR

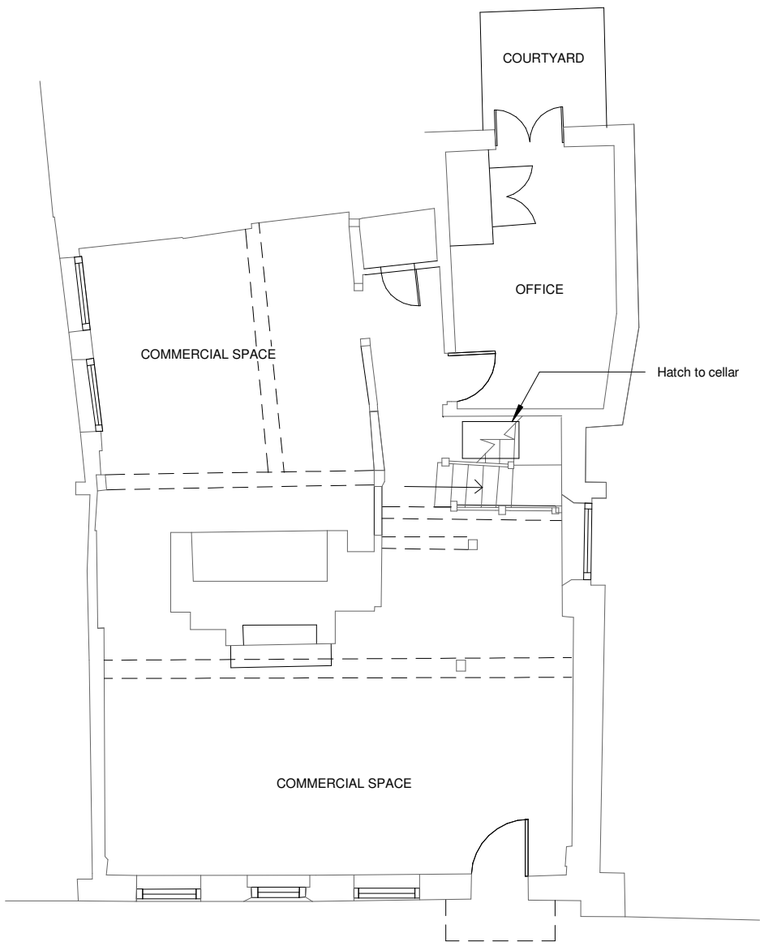

GROUND FLOOR

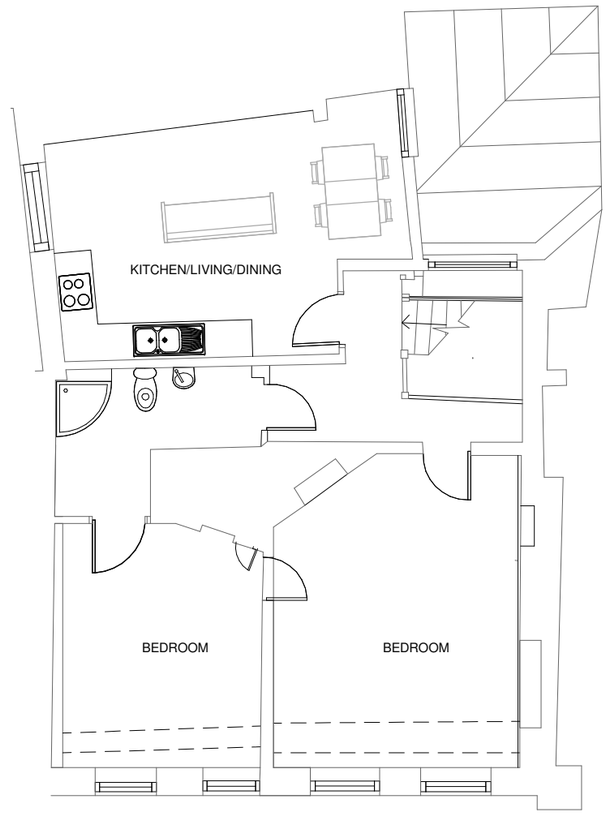

FIRST FLOOR

KRONA DESIGN
ARCHITECTURAL DESIGN & DRAFTING
4 Union Place | Worthing | BN11 1LG
info@kronadesign.co.uk | kronadesign.co.uk
Tel: 01903 256150 Mob: 07827 994111

PROJECT
Proposed COU

ADDRESS
56a High Street
Steyning
West Sussex

TITLE
Proposed Plans

CLIENT
Corinian Ltd

DRAWN	STATUS	DATE
JLB	Design	01/08/23

SCALE (@ A3)	PROJECT NUMBER
1 : 100	KD.1477

DRAWING NUMBER	REV
A.101	

© KRONA DESIGN