56a High Street, Steyning, BN44 3RD

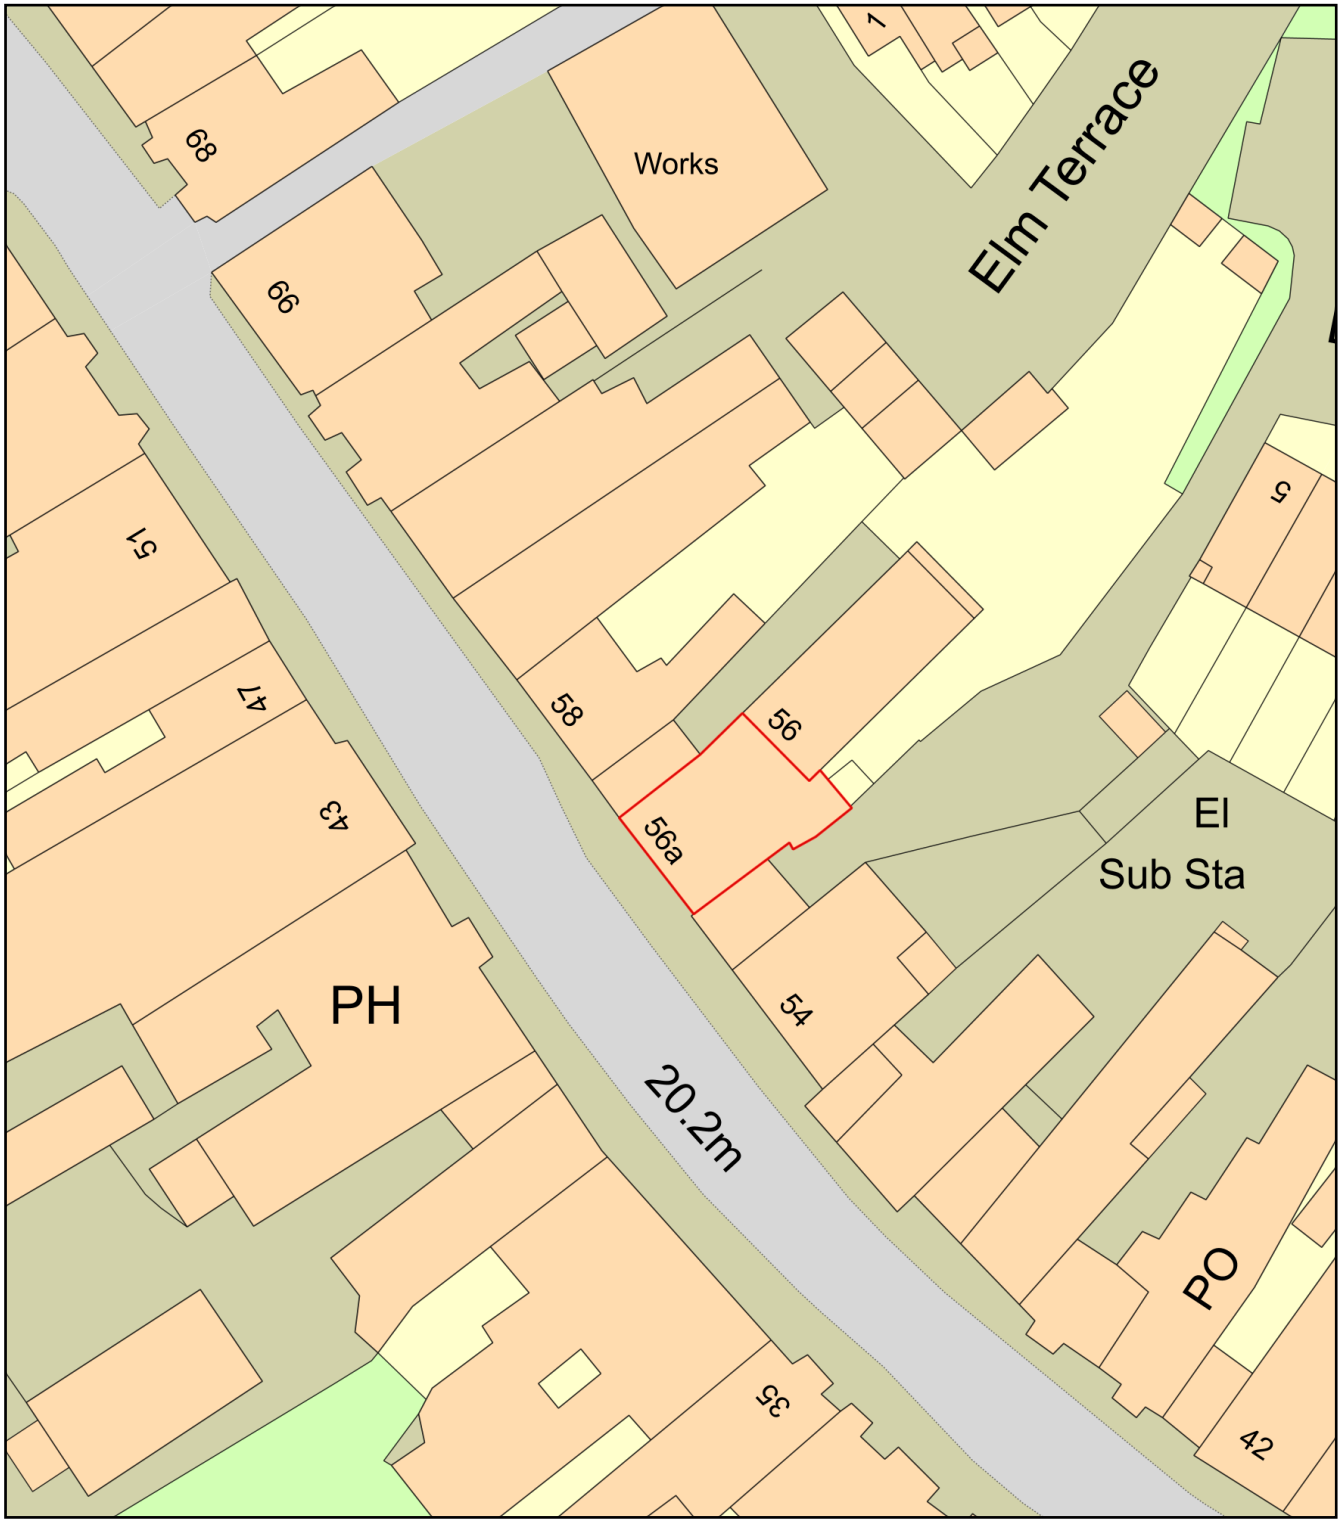

0 20
Metres

N

ReQuestaPlan

Plan Produced for: E Ambrosiadou and I Coward

Date Produced: 08 Aug 2023

Plan Reference Number: TQRQM23220112344788

Scale: 1:500 @ A4

© Crown copyright and database rights 2023 OS 100042766