
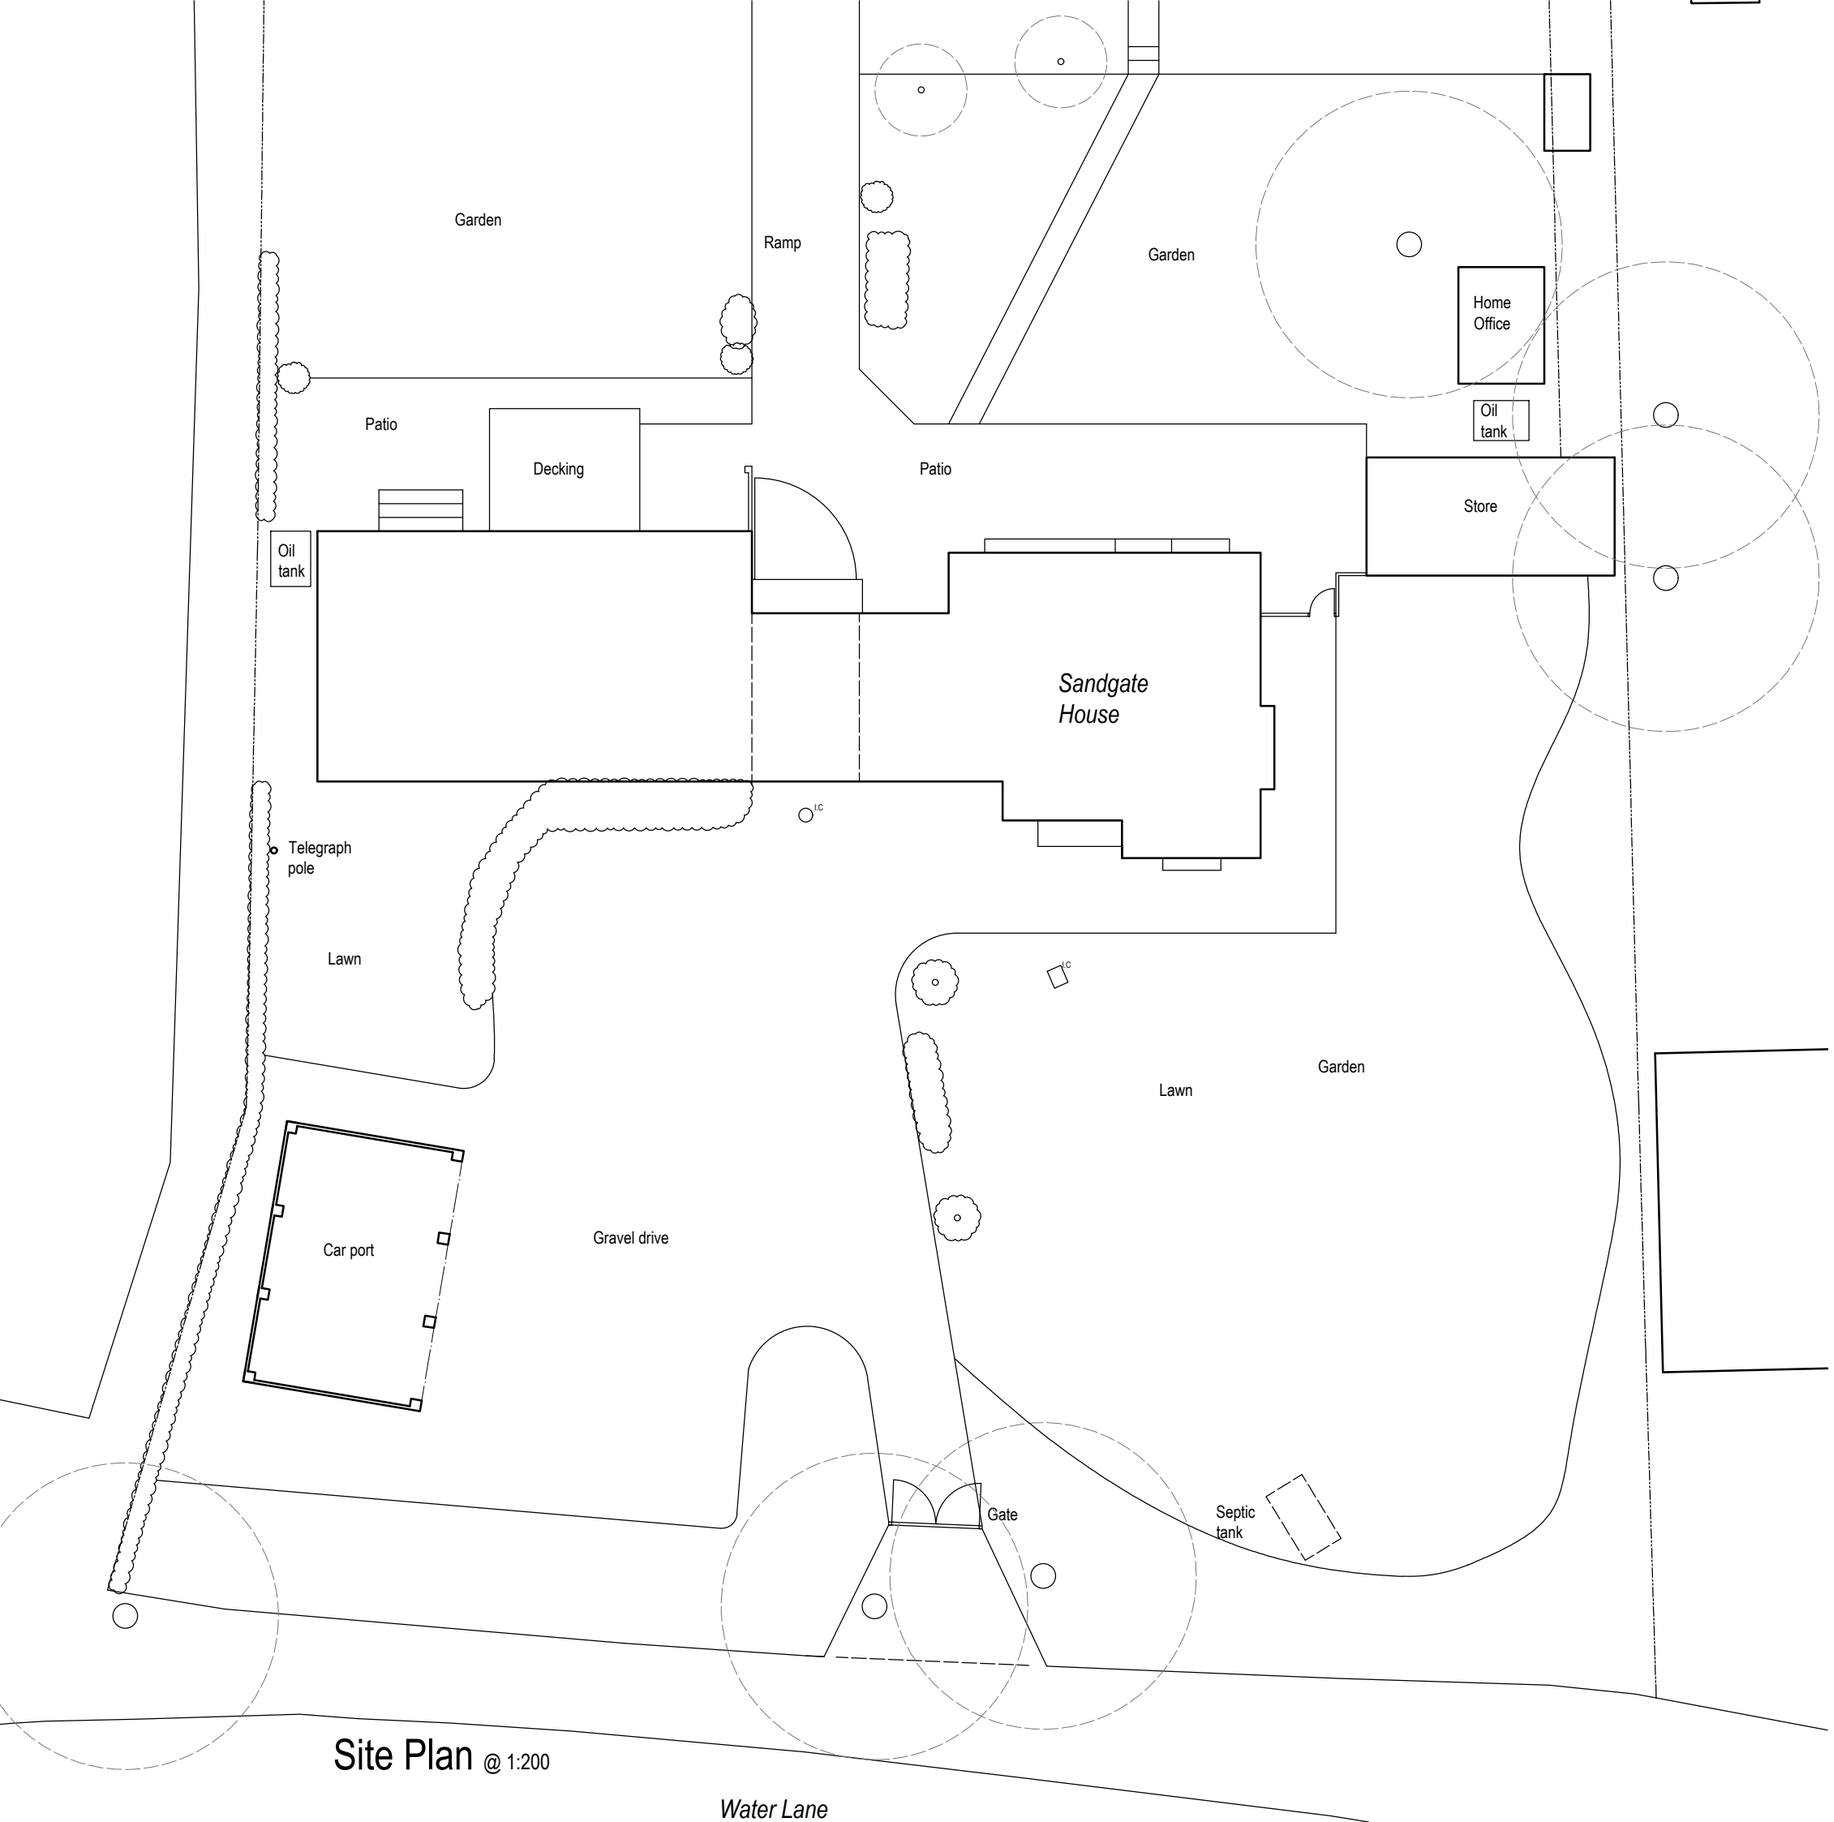


Site Plan @ 1:200

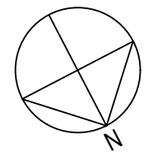

0 2 4 6m 10m

Scale 1:200

Rev	Description	Date

Job Reference	Client
House Subdivision Sandgate House, Water Lane Storrington, RH20 3LY	Mr & Mrs Dunn

Drawing Title	Drawing No	Rev
Existing Site Plan	ADC 1538/03	

Date	Scale	Dwg Size	Plot Style	Drawn	Checked
14.08.23	1:200	A3	ADCgreyscale	CW	

All dimensions to be checked on site and do not scale from this drawing. This drawing should be approved by Local Authority Building Control or other appropriate checking authority prior to commencement of work. This drawing should not be reproduced without the prior consent of the author.

ADC Alistair Dodd Consulting
Architectural Services
Citibase Brighton. 95 Ditchling Road
Brighton . East Sussex . BN1 4ST
Tel: 01273 558330
Email: info@adcbrighton.co.uk
www.adcbrighton.com