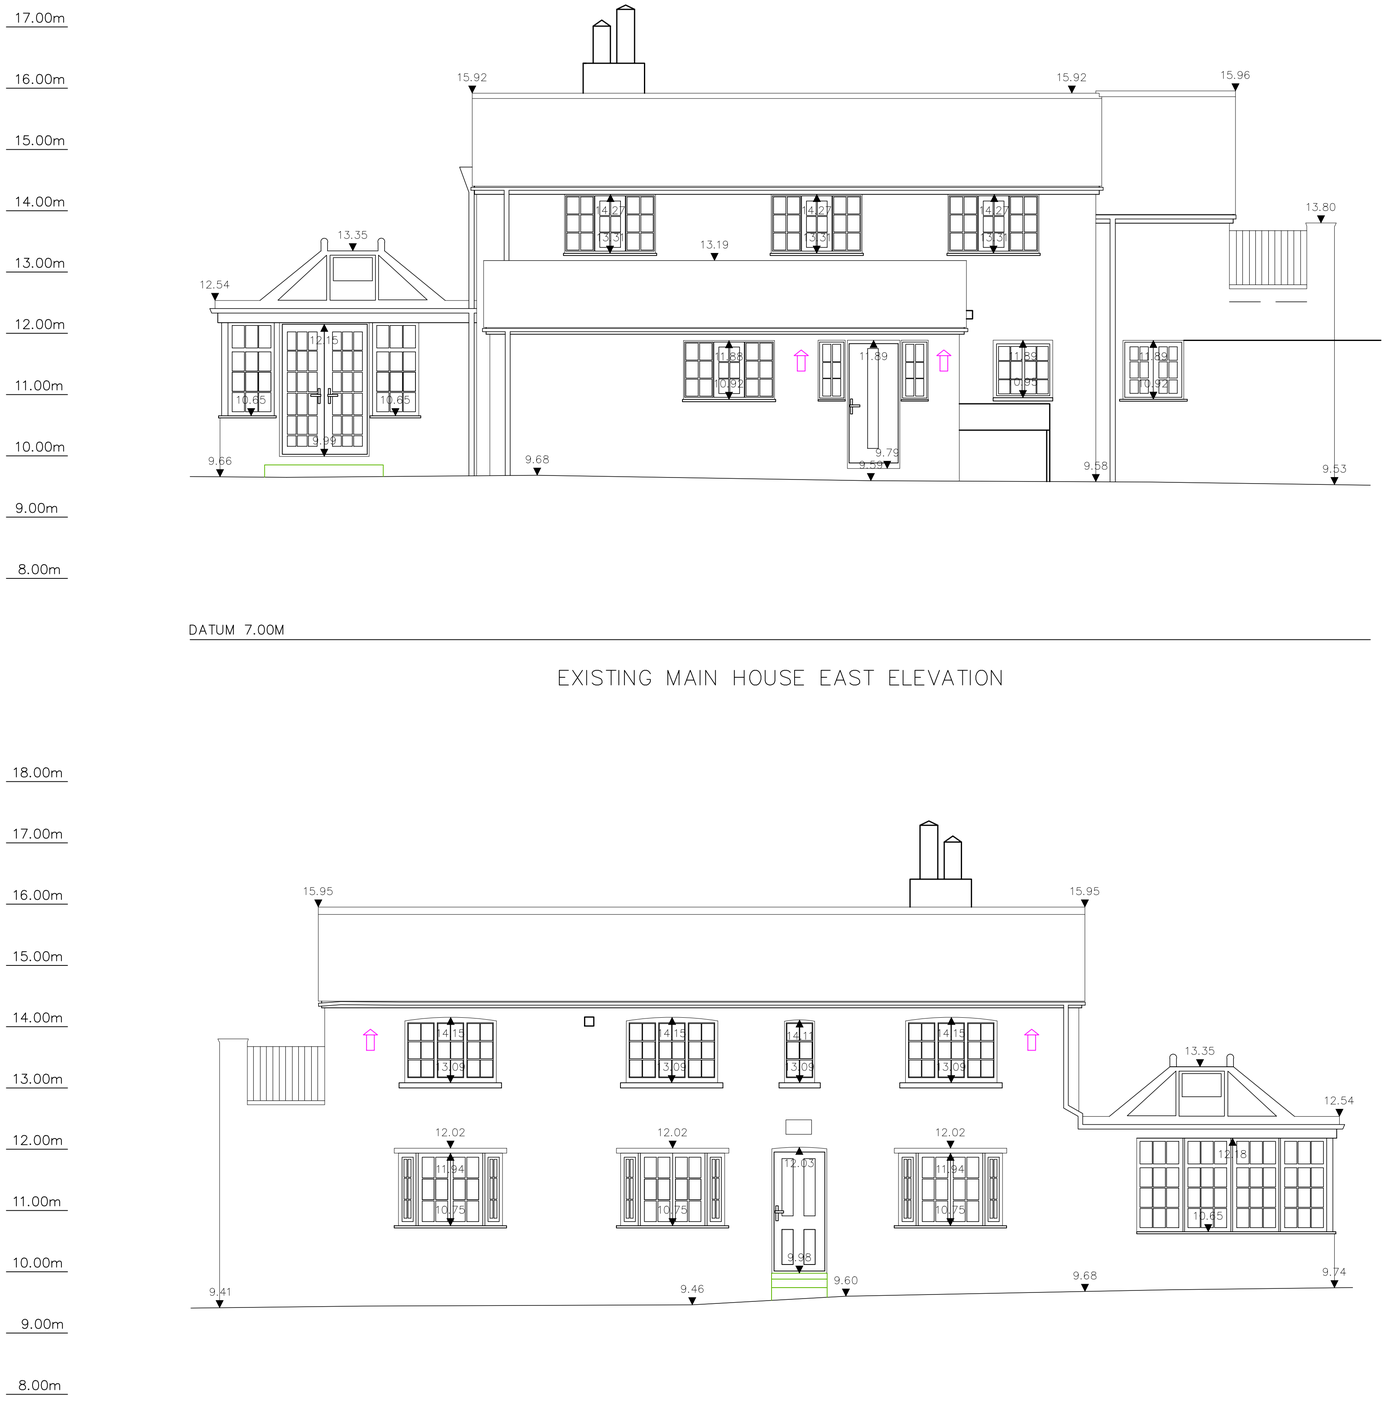

DATUM 7.00M

EXISTING MAIN HOUSE EAST ELEVATION



DATUM 7.00M

EXISTING MAIN HOUSE SOUTH ELEVATION

DATUM 7.00M

EXISTING MAIN HOUSE WEST ELEVATION

DATUM 7.00M

EXISTING MAIN HOUSE NORTH ELEVATION

Note:
All levels and dimensions are to be checked on site.
This drawing is to be read in conjunction with all relevant consultants' requirements, drawings and specifications.
Any discrepancies between consultants' drawings to be reported to the Contract Administrator before any relevant work commences.

Copyright: 2024 Eye For Detail Architects ©

0 10m 50m 100m 1:1250
0 10m 20m 30m 40m 50m 1:500
1:100
0 1m 2m 3m 4m 5m 1:50

SURVEY- EXISTING

Mathew & Cassandra Collins
Fosters Cottage, Forge Lane,
Old Guildford Road, Horsham, W. Sussex, RH12 3JA

Proposed Ground Floor Front/Side & First Floor Side Extension

Existing Elevations (Main House)

Scale	Job	Dwg	Rev
1:50	4123	AD03	.

Eye For Detail ARCHITECTS
Oakwood House
North Heath Lane
Horsham
W. Sussex
RH12 5PJ

T: 01403 211868
Mob: 07540787365
info@efdarchitects.co.uk
info@efdarchitects.com
www.efdarchitects.co.uk