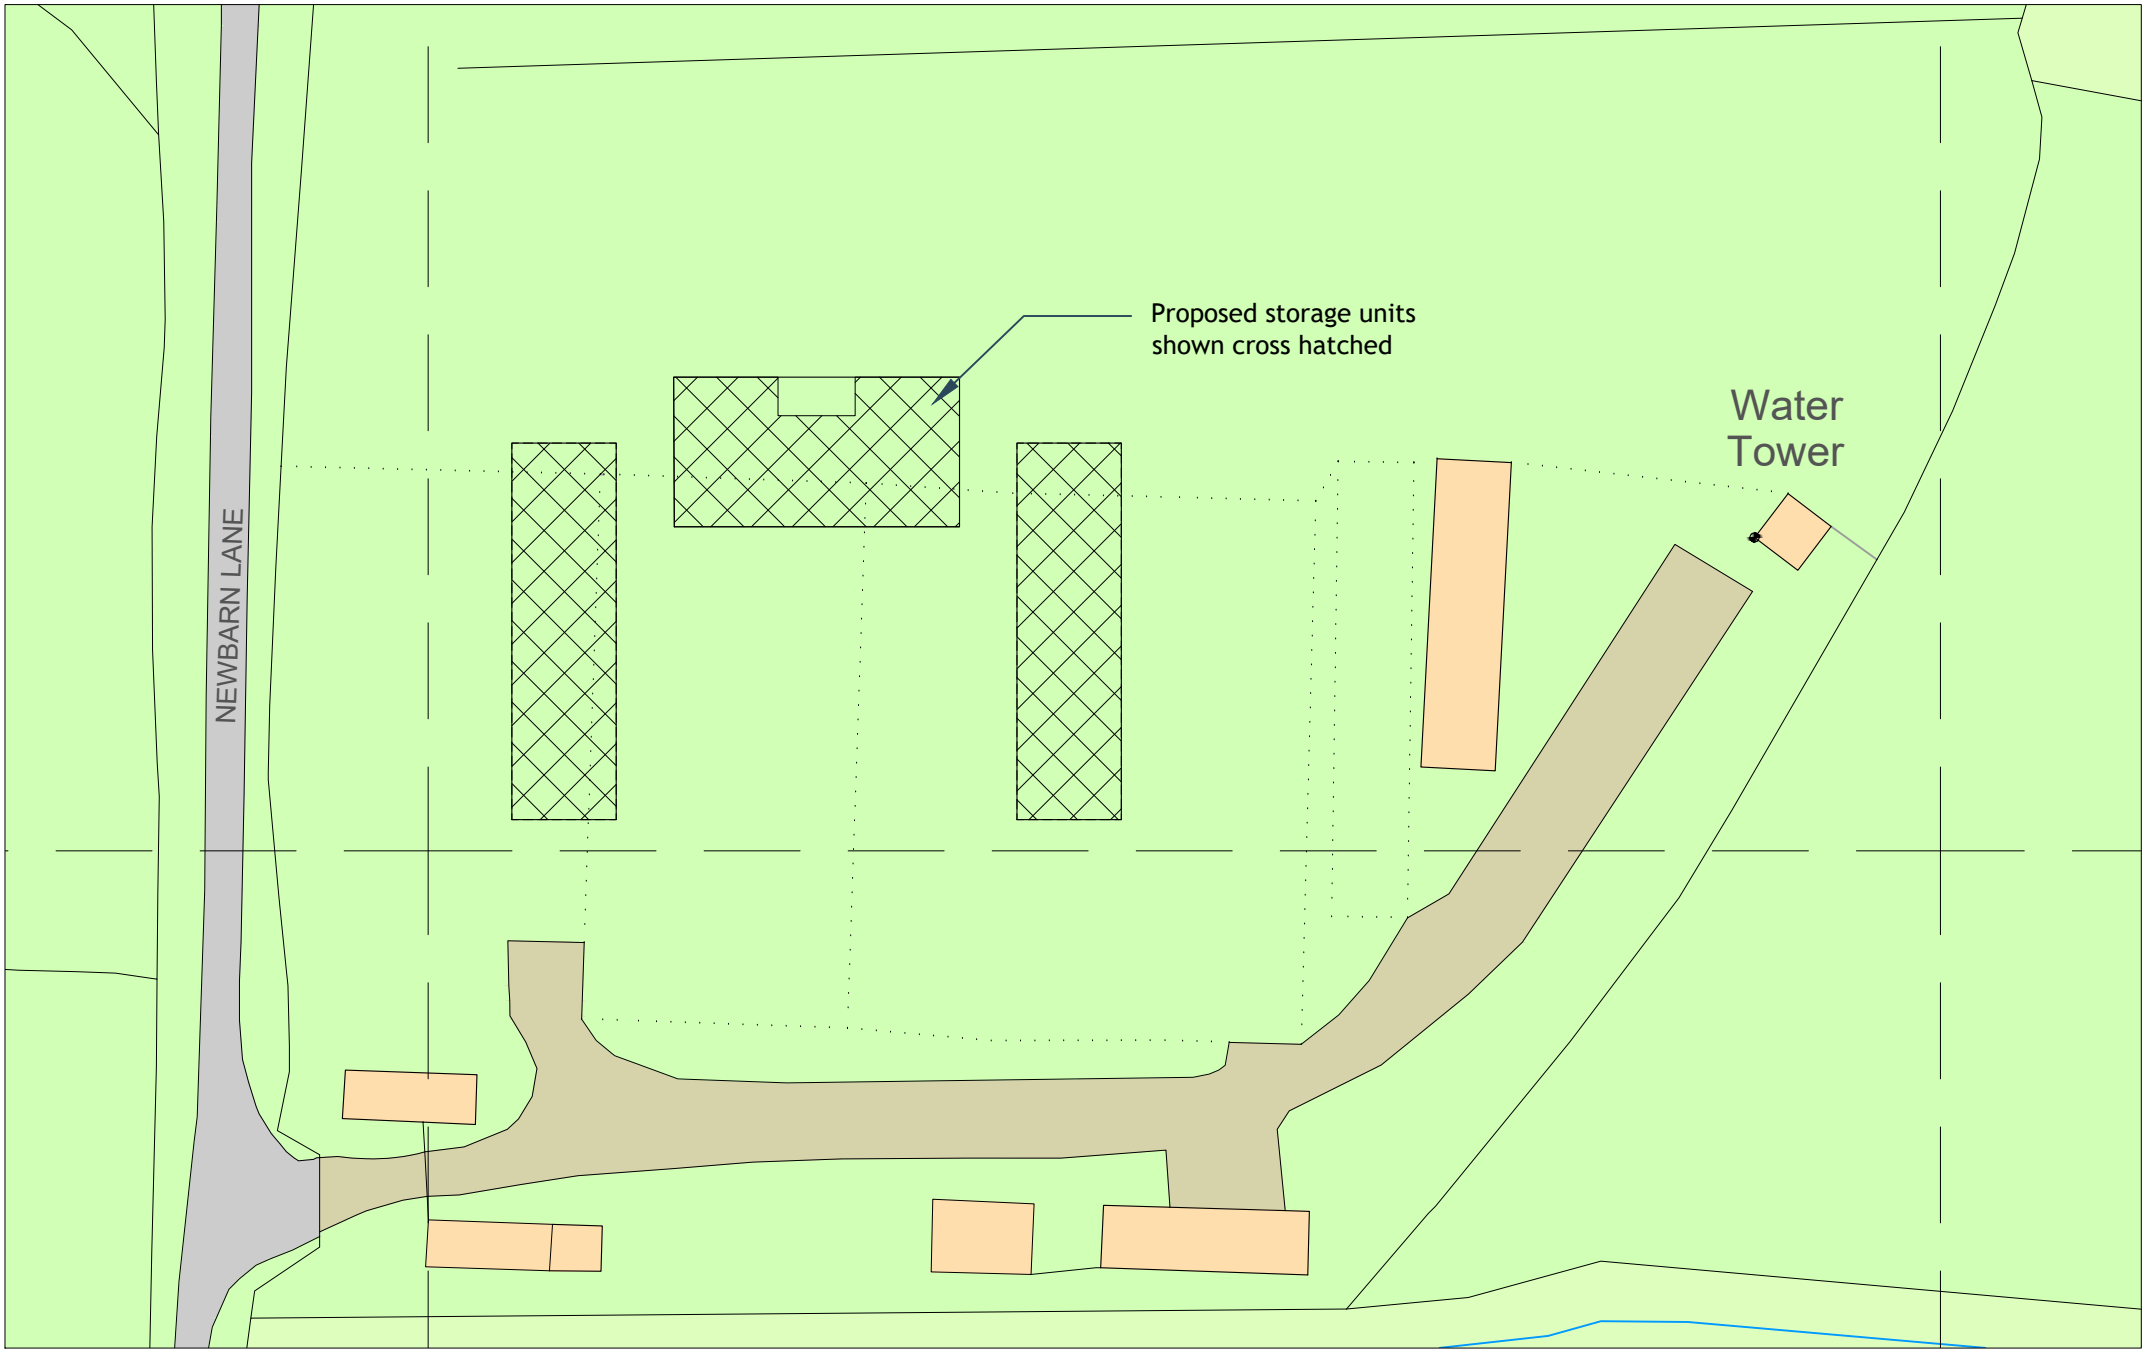


PLATFORM 3
SURVEY - DESIGN - VISUALISE
www.platform3.design studio@platform3.design

+SP Site Plan 1:500

Scale in Metres 1:500

0 5 10 15 20 25

address: Arunjays
New Barn Lane
Henfield BN5 9SJ

client: Harris Classics

project: Car Storage Units

drawing title: Block Plan

date: June 2023

drg. no: 23-P05-02

scale: as shown@A3

revision: A

© platform3 Design