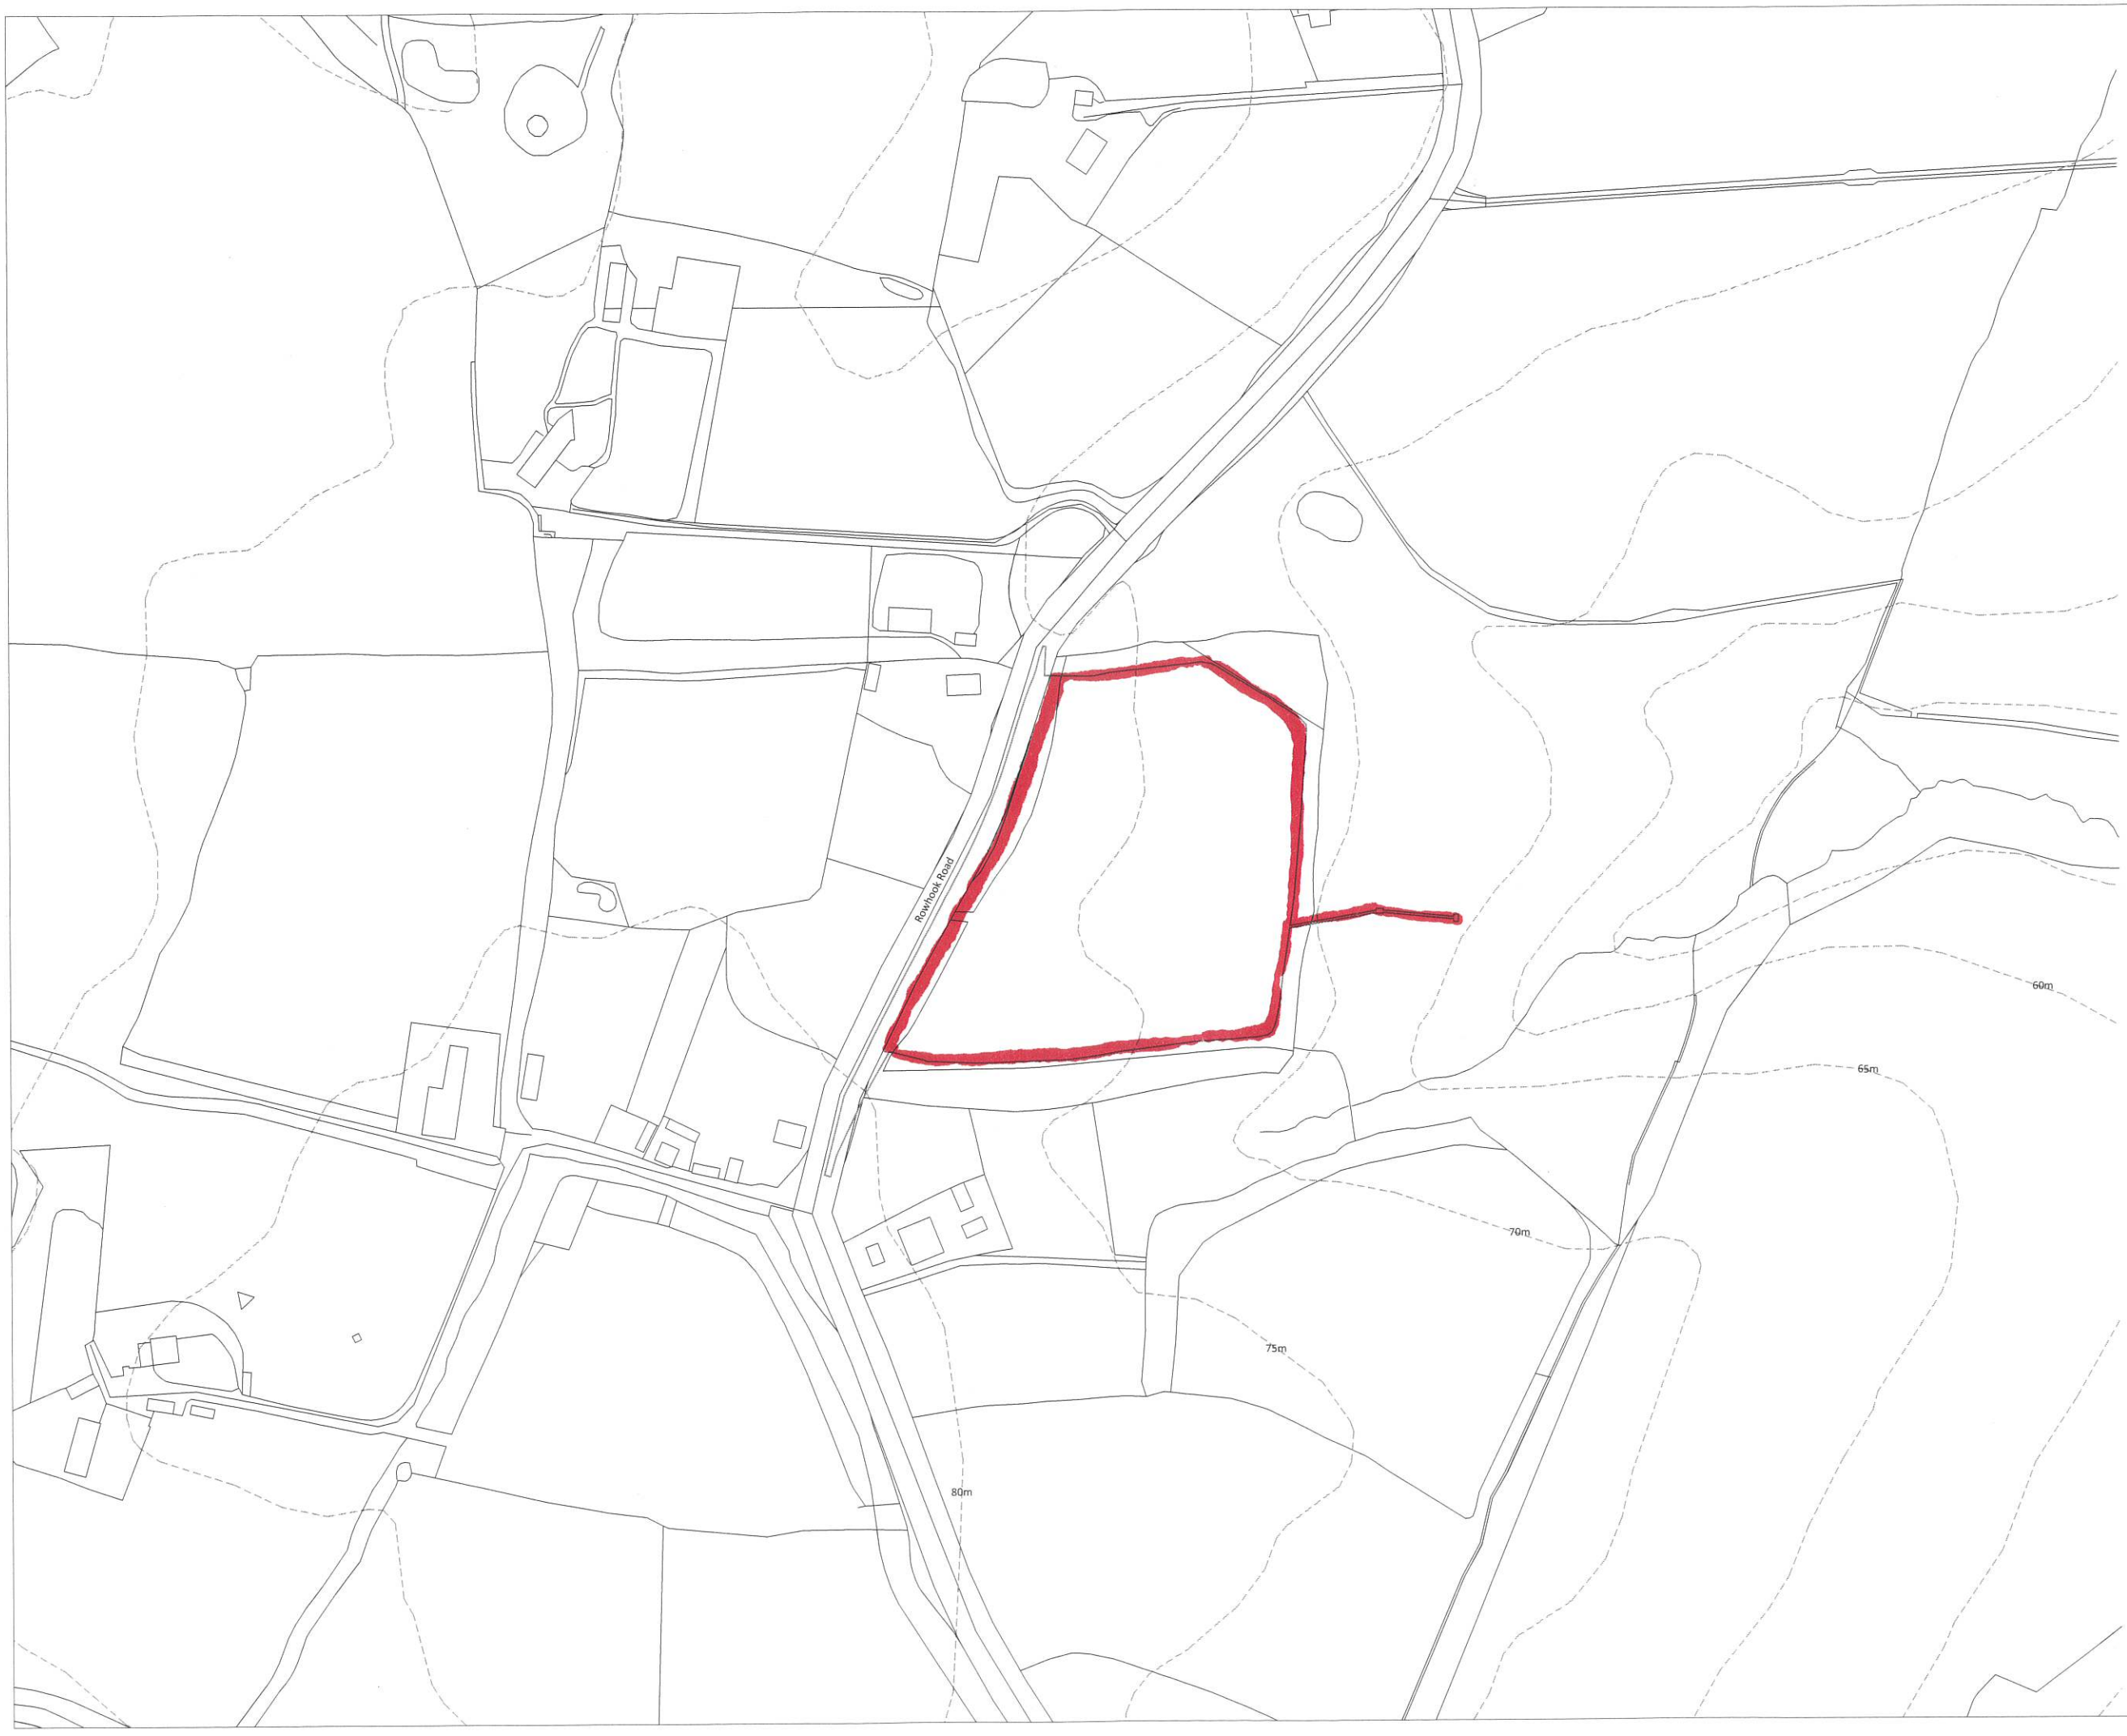


This drawing is not to be scaled. All dimensions to be checked on site.
Discrepancies, ambiguities and / or omissions between this drawing and information given elsewhere must be reported immediately to head office for clarification before proceeding.

0 12.5 25 37.5 50 62.5
metres

LEGEND

Application Boundary

Revision	P01	Rev	Author	Aprvd	Date
For Planning	S4	P03	EGA	EGA	24/03/2025
For Planning	S4	P02	GST	EGA	02/04/2024
For Planning	S4	P01	GST	EGA	22/03/2024

Lichen Studio.
Three Storeys, Old Bristol Road, Nailsworth, GL6 0JE
t. 01453 393101
m. hello@lichenstudio.co.uk
w. lichenstudio.co.uk

Client	Jack and Gill Childcare and Forest School
Project	Rowhook Forest School
Title	Site Location Plan
Dwg. No.	0209-LIC-XX-00-DR-L-0000
Revision	P03
Scale	1:1250 @A1
Date	March 2024

Workstage 3