Do Not Scale. All dimensions and conditions are to be checked on site prior to preparing drawings or commencing any work. © This drawing is the property of Cerowski Architects Ltd. and protected by the Copyright, Designs and Patents Act, 1988.

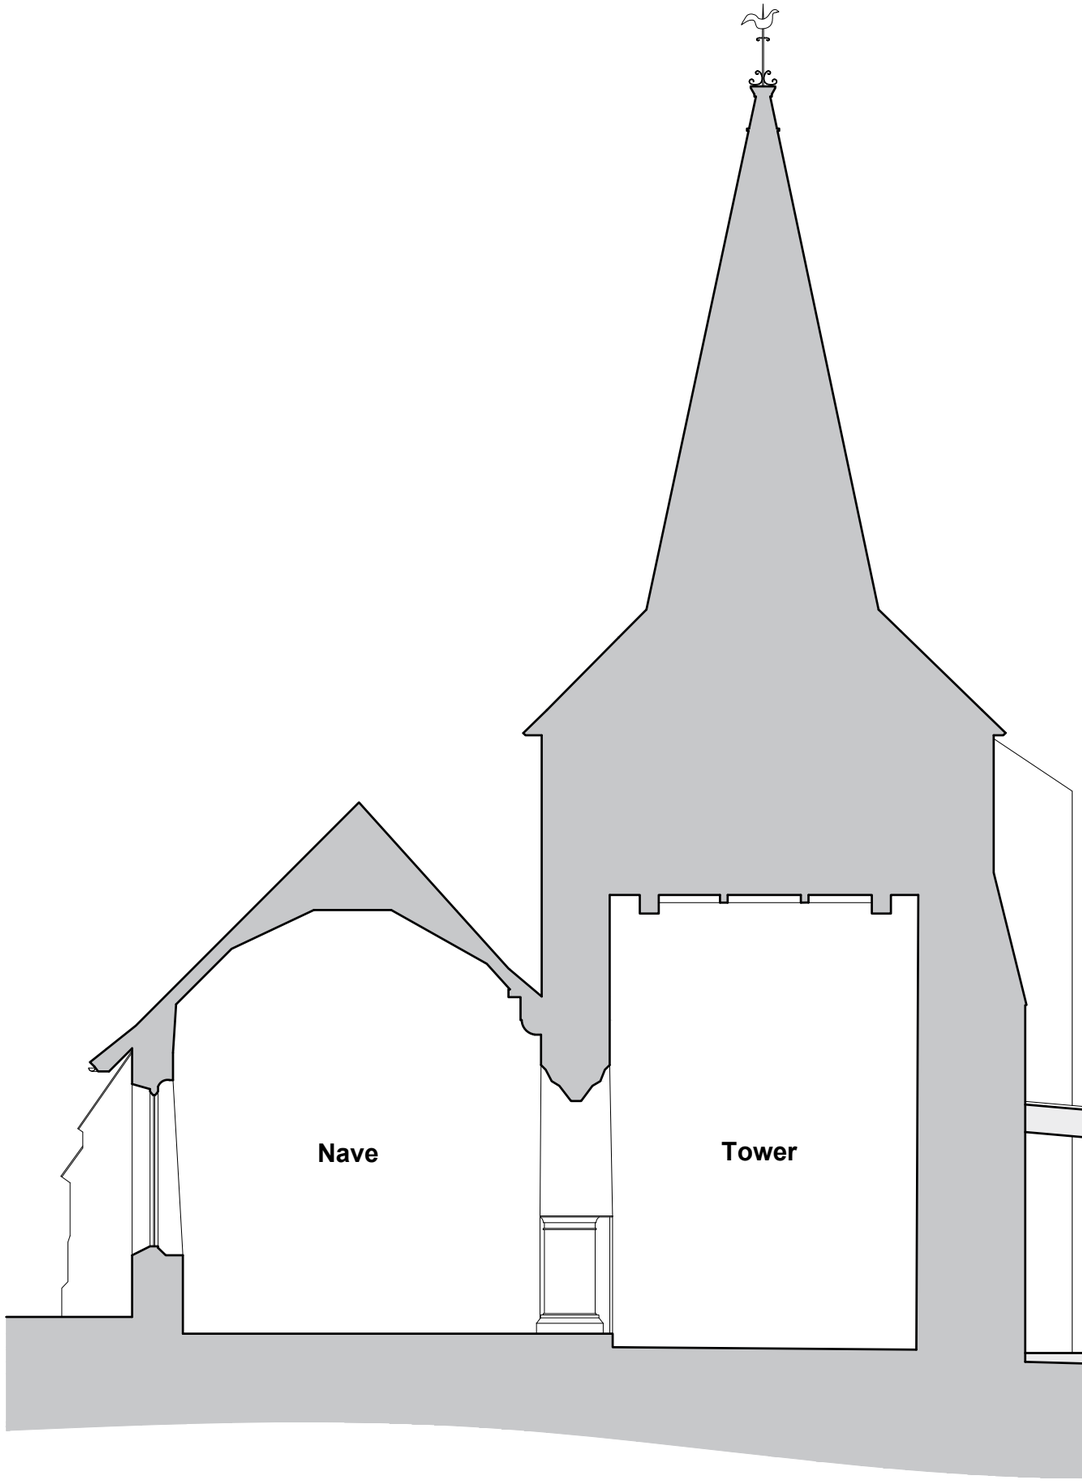


Zinc roofing, with standing seams, in dark grey lead colour, to extension and glazed link.

Horsham stone roof, pitch to match existing adjacent roof slopes of church. Lead flashing to head of slope, at Horsham stone to zinc roofing junction.

Three slot windows, mirroring tripartite windows to adjacent southern walls of the South Aisle and Chapel.

Proposed new extension, containing Vestry with storage cupboarding, and space for a meeting table.

Dark grey framed powdercoated double glazed aluminium door.

**1 Section B-B 1:100**
**Proposed**

0 0.5 1.0 2.0 3.0 4.0 5.0 10.0
Scale in metres

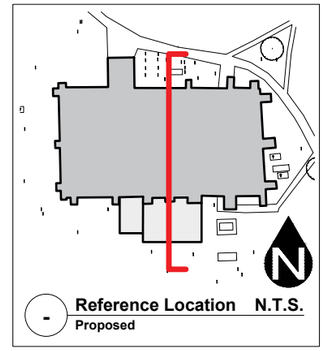


Hatch Key:
- Existing
- Proposed

| Rev. | Date | Notes | Drawn | Checked |
|---|---|---|---|---|
| / | 12/06/2026 | Planning submission. | JKC | HEC |

CEROWSKI ARCHITECTS
East Grinstead, West Sussex
tel. 07495 980 757
jonathan@cerowski.co.uk

**Client:**
P.C.C. of West Grinstead

**Project:**
St George's Church - Extension
Rectory Lane, West Grinstead, RH13 8LR

**Drawing:**
Proposed
Section B-B

| Scale | Drawn By | Checked By | Issued For |
|---|---|---|---|
| 1:100@A3 | JKC | HEC | Planning |

**Drawing No.** **Revision**
GRWG 132 /