Do Not Scale. All dimensions and conditions are to be checked on site prior to preparing drawings or commencing any work. © This drawing is the property of Cerowski Architects Ltd. and protected by the Copyright, Designs and Patents Act, 1988.

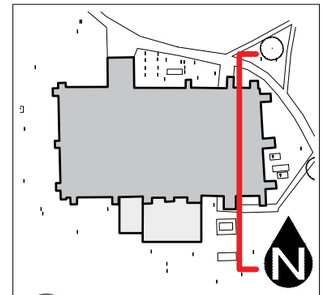

Hatch Key:

- Existing
- Proposed

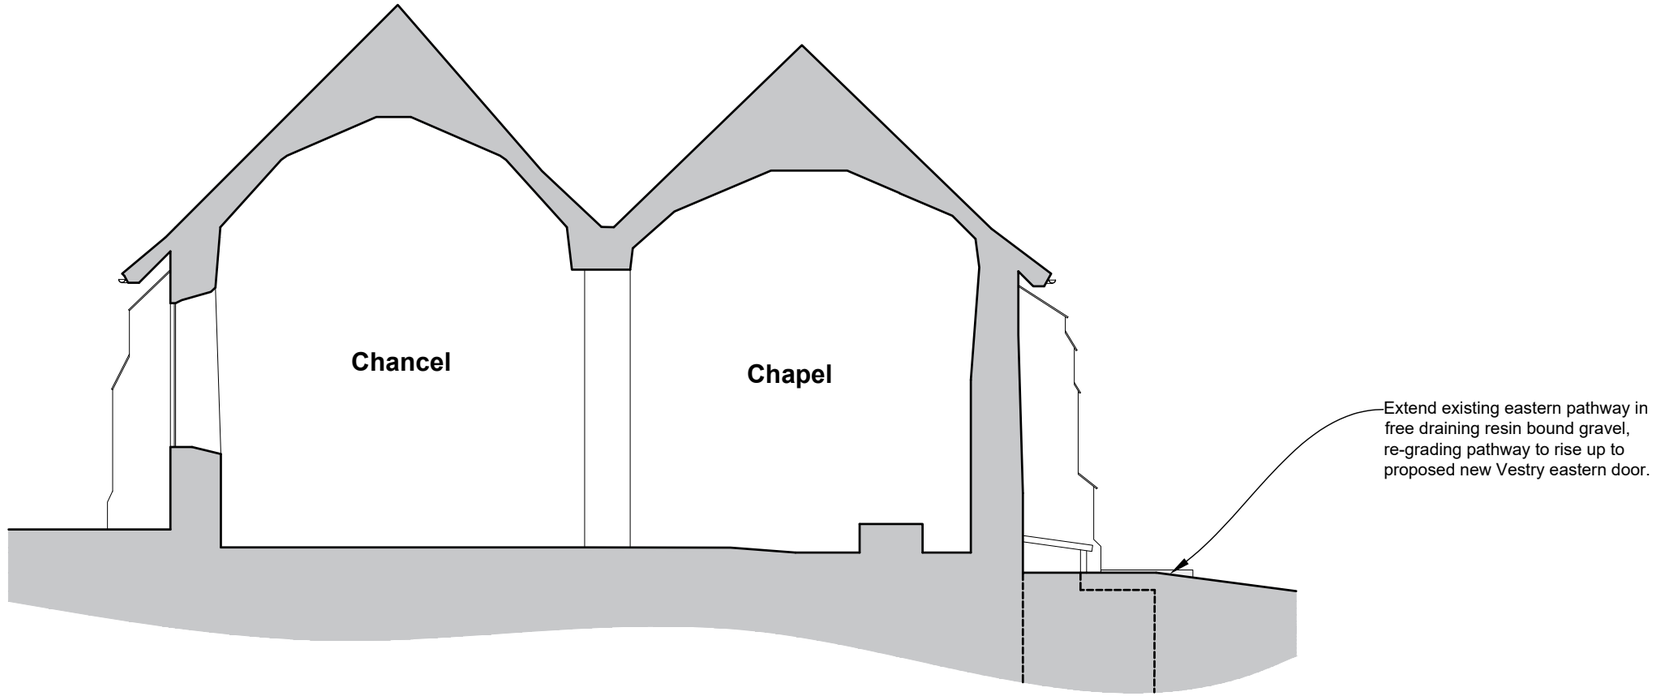

1 **Section C-C** **1:100**
Proposed

0 0.5 1.0 2.0 3.0 4.0 5.0 10.0
Scale in metres

Rev.	Date	Notes	Drawn	Checked
/	12/06/2026	Planning submission.	JKC	HEC

CEROWSKI ARCHITECTS
East Grinstead, West Sussex
tel. 07495 980 757
jonathan@cerowski.co.uk

Client:
P.C.C. of West Grinstead

Project:
St George's Church - Extension
Rectory Lane, West Grinstead, RH13 8LR

Drawing:
Proposed
Section C-C

Scale	Drawn By	Checked By	Issued For
1:100@A3	JKC	HEC	Planning

Drawing No. **Revision**
GRWG 133 /