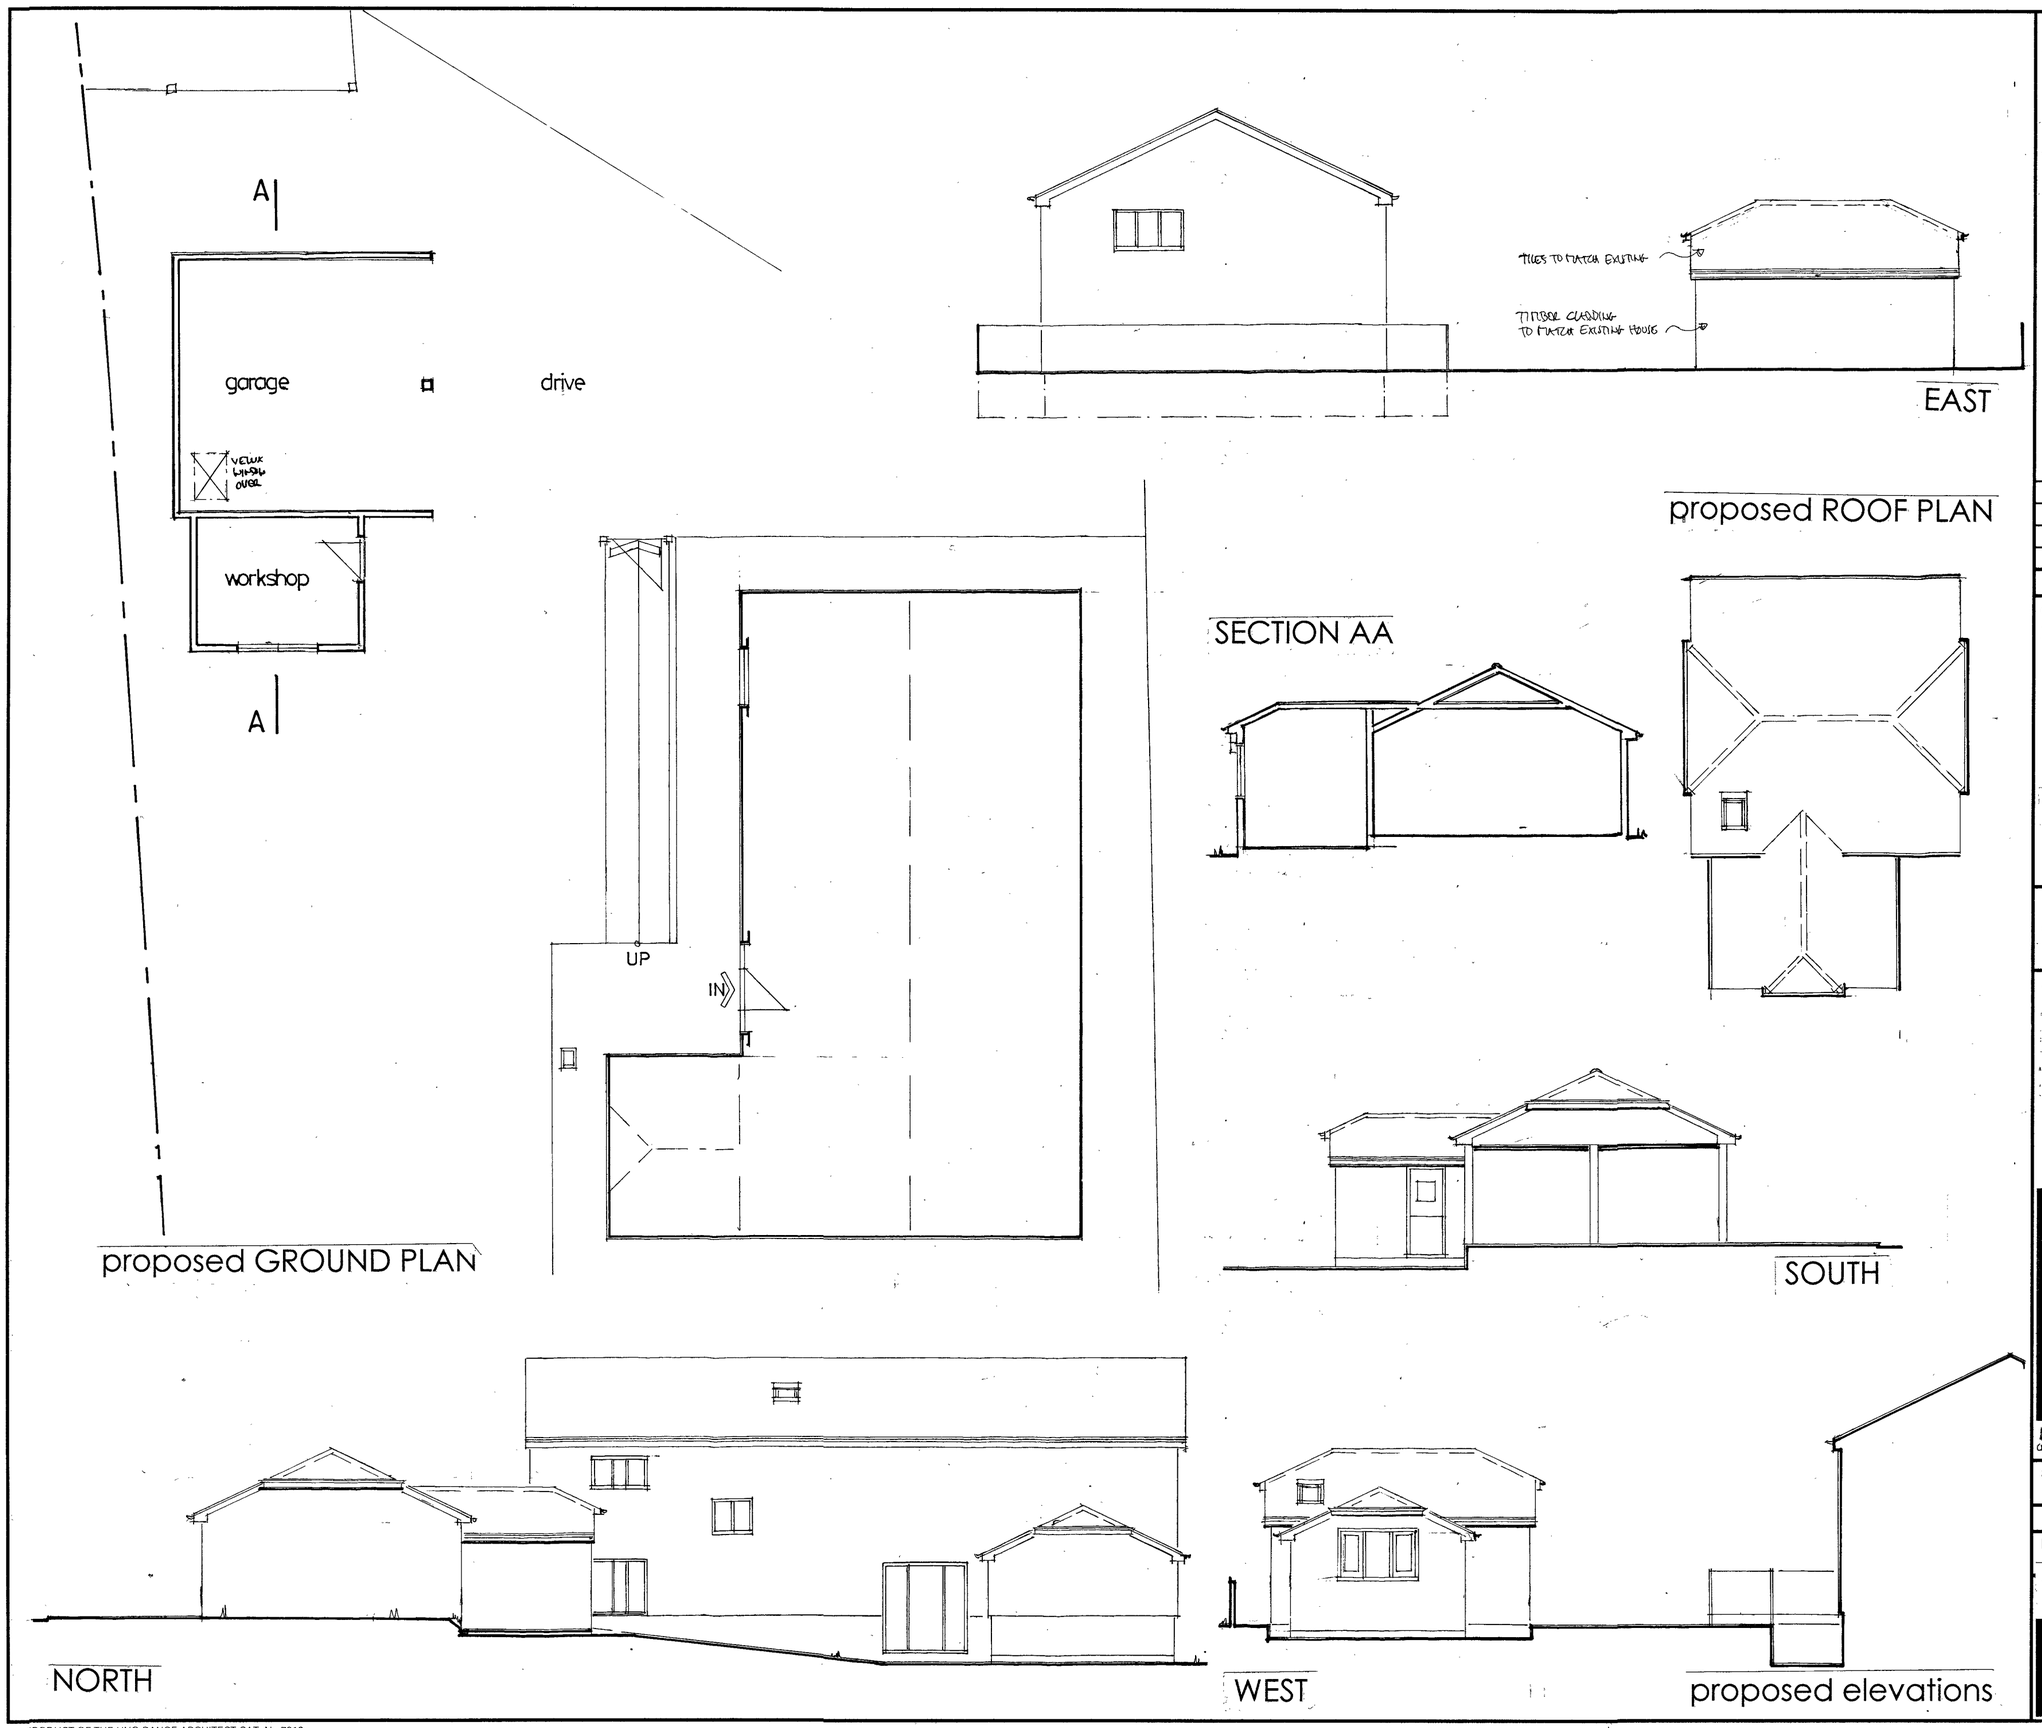

NOTES:
All dimensions must be checked on site and not scaled from this drawing.

EXCEPT FOR PLANNING PURPOSES.
FOR PLANNING + BUILDING REGULATIONS ONLY
NOT CONSTRUCTION ISSUE
TO BE READ IN CONJUNCTION WITH ENGINEER'S DESIGN

A	OCTOBER 2026.	UPDATED TO CLIENT'S REQUIREMENTS.
	Date	Revisions

©copyright
CANNING-ERICSSON LTD 2026

NORTH

Client
Mr and Mrs Hall

Job Title
PROPOSED CAR BARN
AT POKERLEE, DAGBROOK LANE,
HENFIELD, WEST SUSSEX, BN5 9SH.

Drawing Title
PROPOSED PLANS,
SECTION & ELEVATIONS

Scale 1,100

Date September 2026

Drawn by CANNING-E LTD

Drg No. 4126/02

Rev. A

A PRODUCT OF THE UNO RANGE-ARCHITECT CAT. No 7312

420 x 594mm A2