PROPOSED CAR BARN
AT POKERLEE, DAGBROOK LANE,
HENFIELD, WEST SUSSEX, BN5 9SH.

©CANNING-ERICSSON LTD 2026
CLIENT: Mr and Mrs Hall
DATE: October 2026

DRWG NO: 4126/05
SCALE: 1,500@A4 size
0cm 1cm 2cm

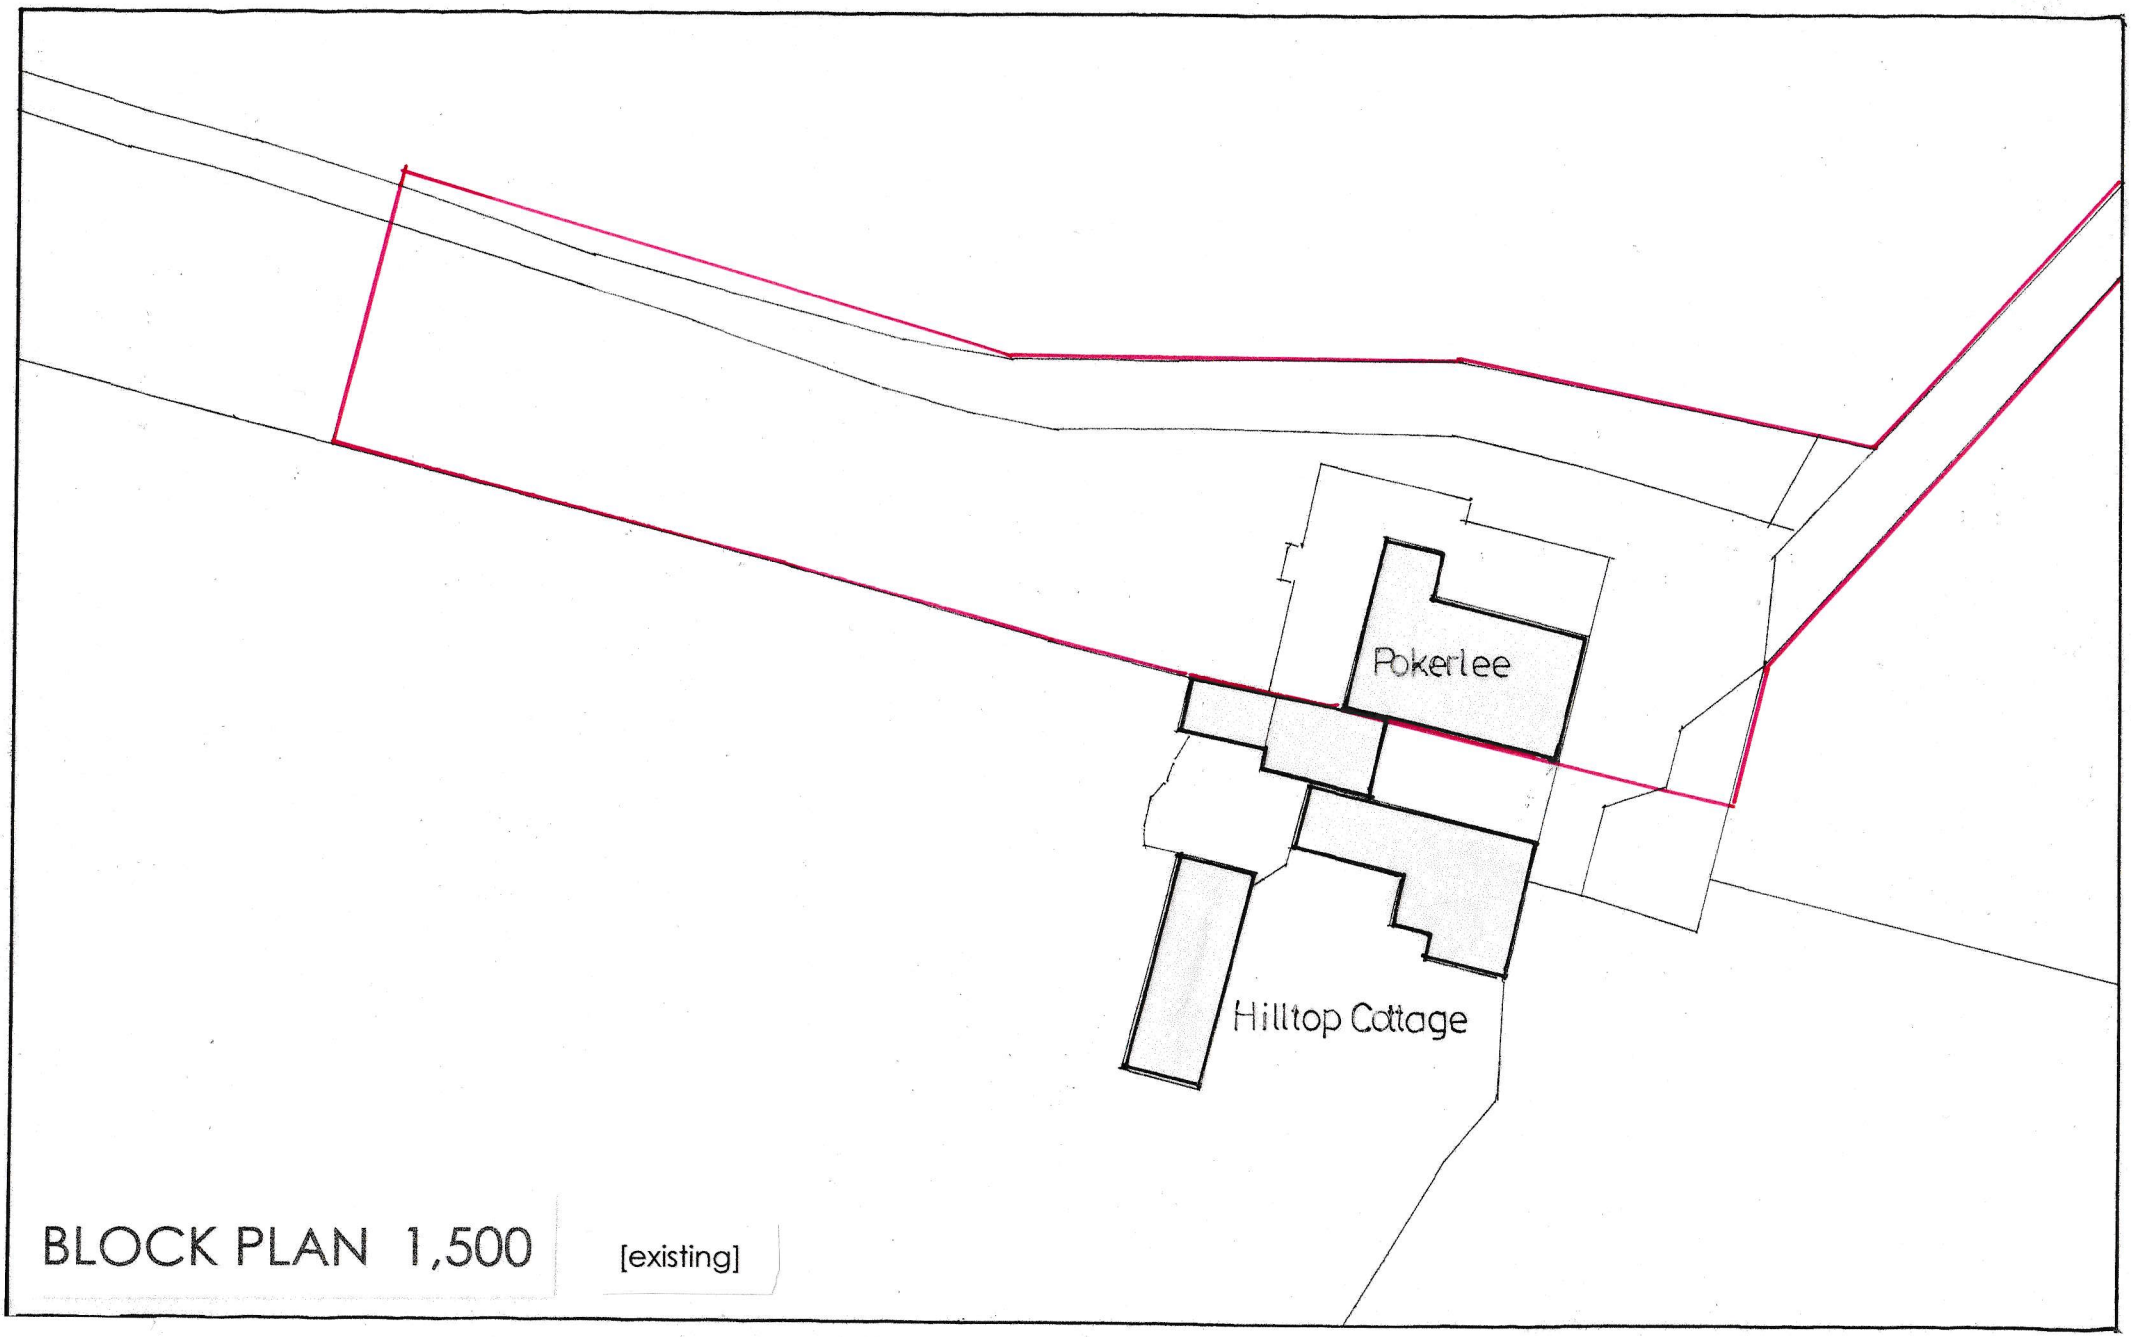

BLOCK PLAN 1,500

[existing]