


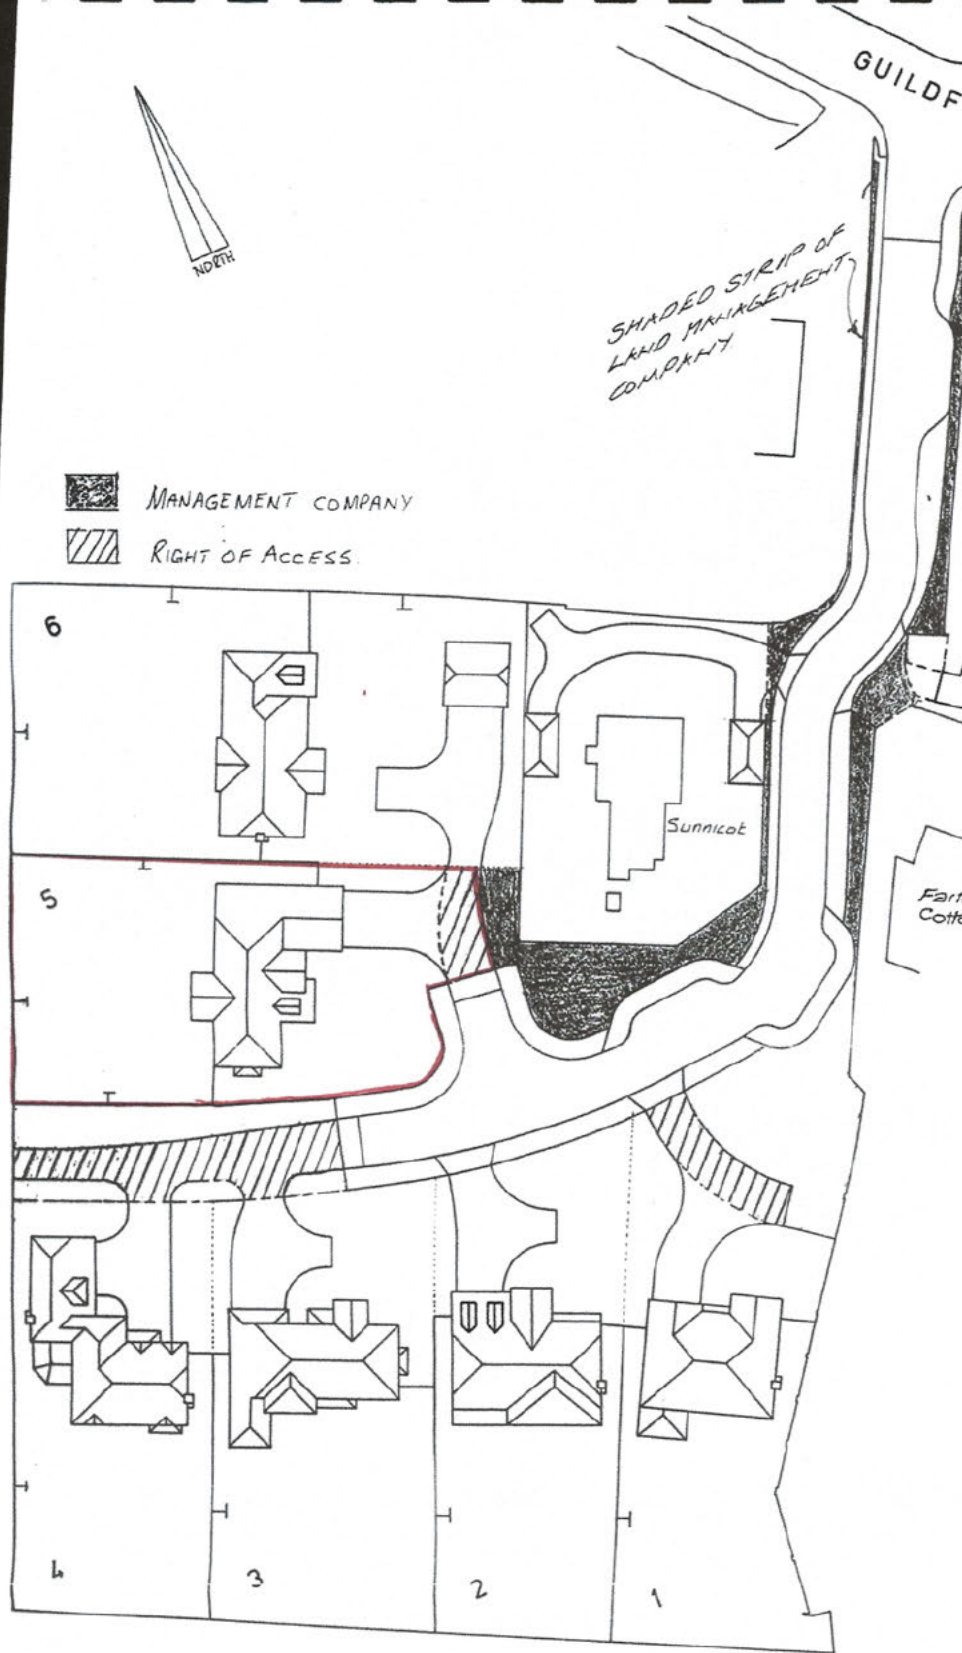

B AUG 99 Hatching and shading amended
A 26 01 99 Layby repositioned.

REF	DATE	REVISION
-----	------	----------

DEVELOPMENT

Farthings Farm
Guildford Road
Horsham

DRAWING TITLE

Conveyance Plan

Berkeley
HOMES

Berkeley Homes (Sussex) Limited
Berkeley House, 50 North Street,
Horsham, West Sussex, RH12 1RD
Tel: (01403) 211240 Fax: (01403) 211753

SCALE 1 / 500

DATE AUGUST 1999

DRAWN R J M

DRG. No. S459 / 6

REV. B

