
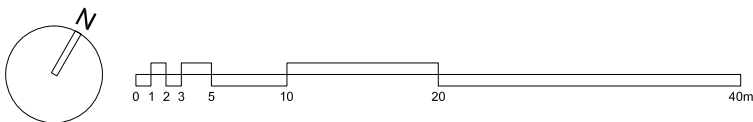


UNIT SIZE	LEVEL					TOTAL
	LG	UG	1	2	3	
STUDIO	10	15	15	12	6	58
1B 2P	13	26	28	28	20	115
2B 3P	3	3	3	1	2	12
2B 4P		2	2	3	3	10
3B 4P						0
3B 5P						0
TOTAL	26	46	48	44	31	

PERCENTAGE SPLIT	
STUDIO	29.7%
1 BED	59.0%
2 BED	11.3%
3 BED	0.0%

100.0%

Total Units = 195

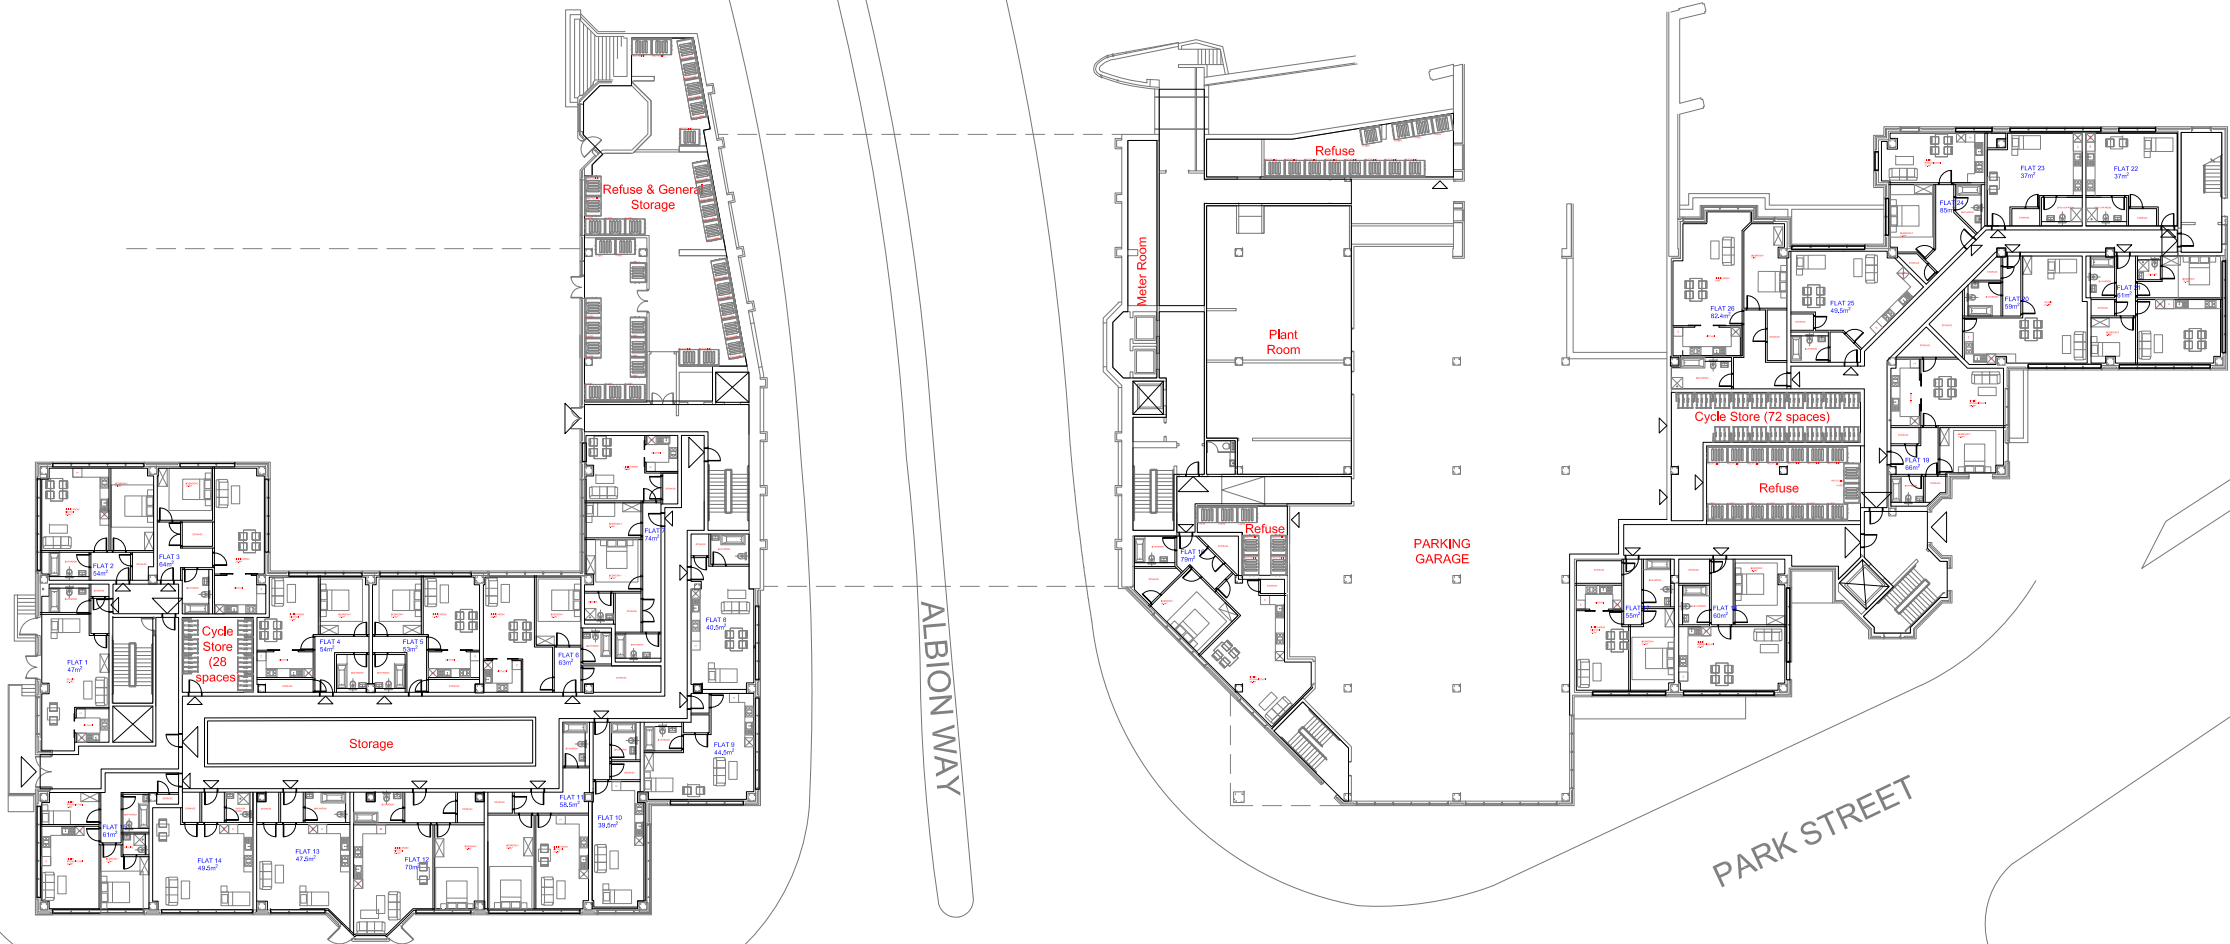

LOWER GROUND FLOOR

Project Name and Address

St Marks Court

Project

St Marks Court

Date

04-06-24

Scale

1:500 @ A3

Sheet

1