


CONDITION 4 SECTIONS OF BUNDS

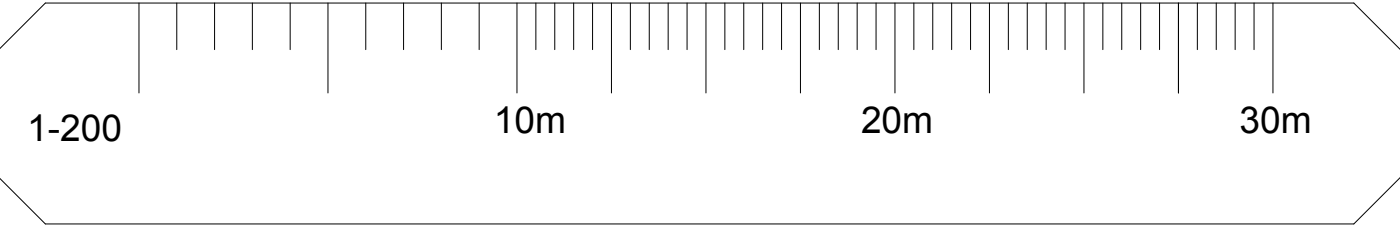


KEY


- ESTABLISHED PLANTING
- GROUND LEVEL OF BUND
- SECURITY FENCING

1:200 @ A1


NORTH ELEVATION

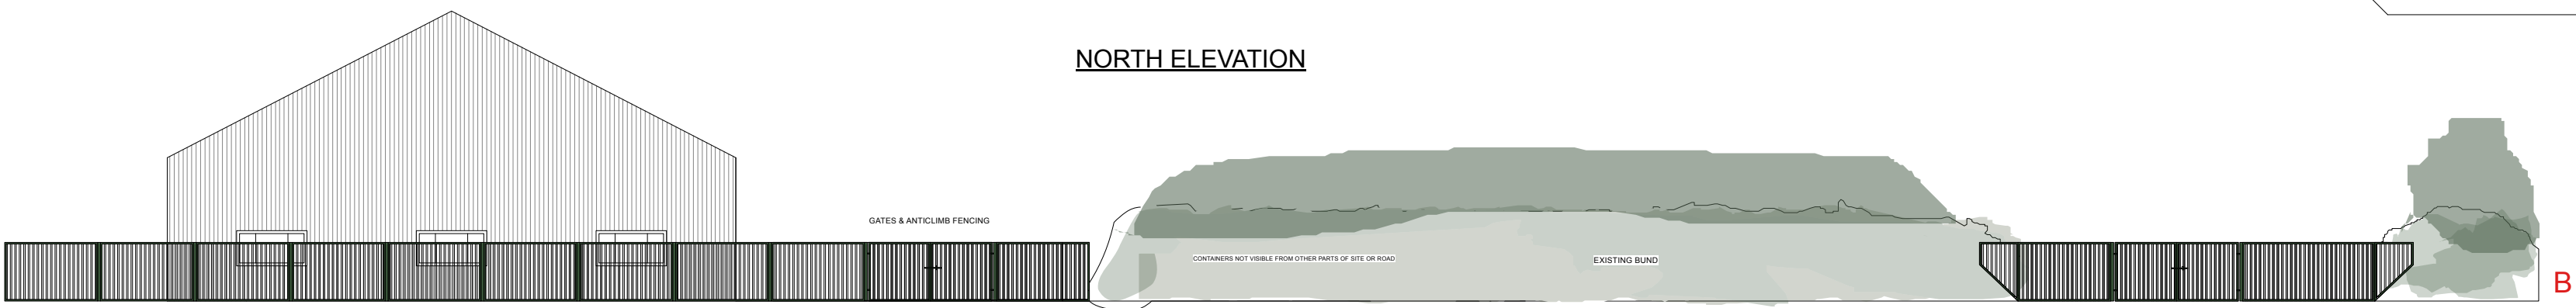

SOUTH ELEVATION

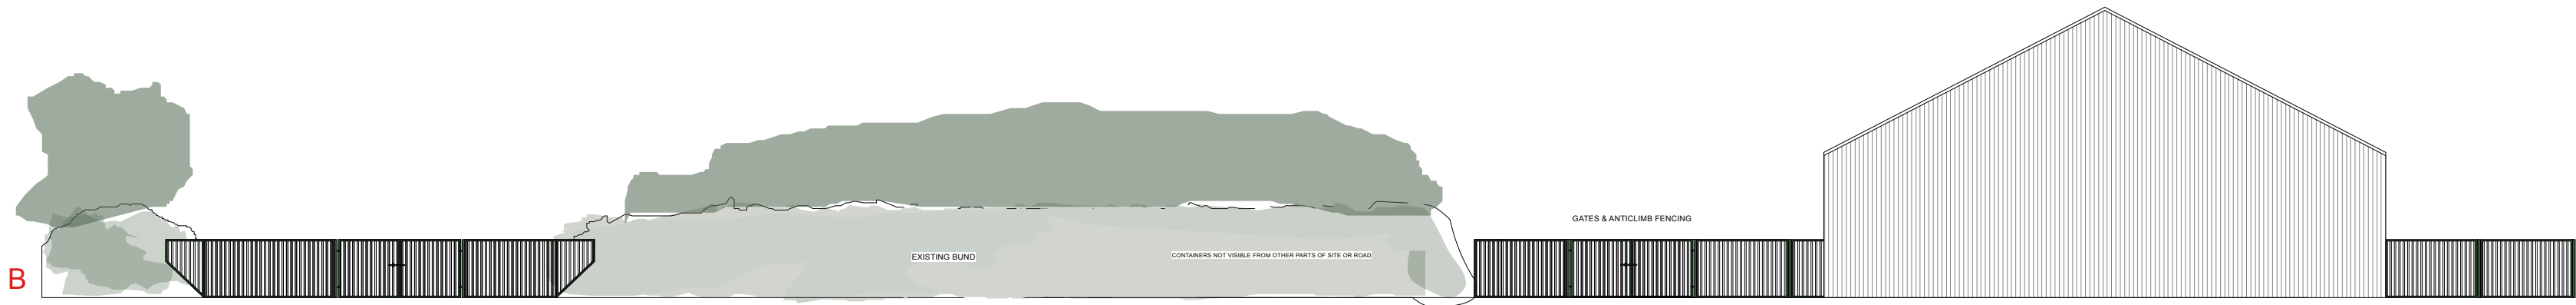

EAST ELEVATION

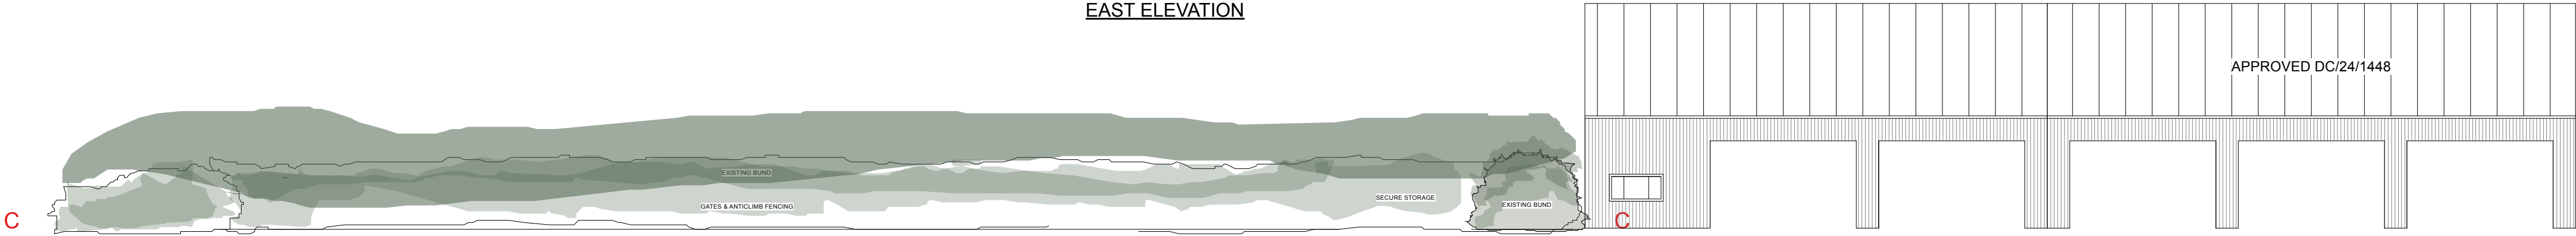

WEST ELEVATION

