


DEMOLISH existing building & outbuilding: top-down, plant on retained hard standing, slab kept as ground protection until last; work within RPAs by hand under supervision.

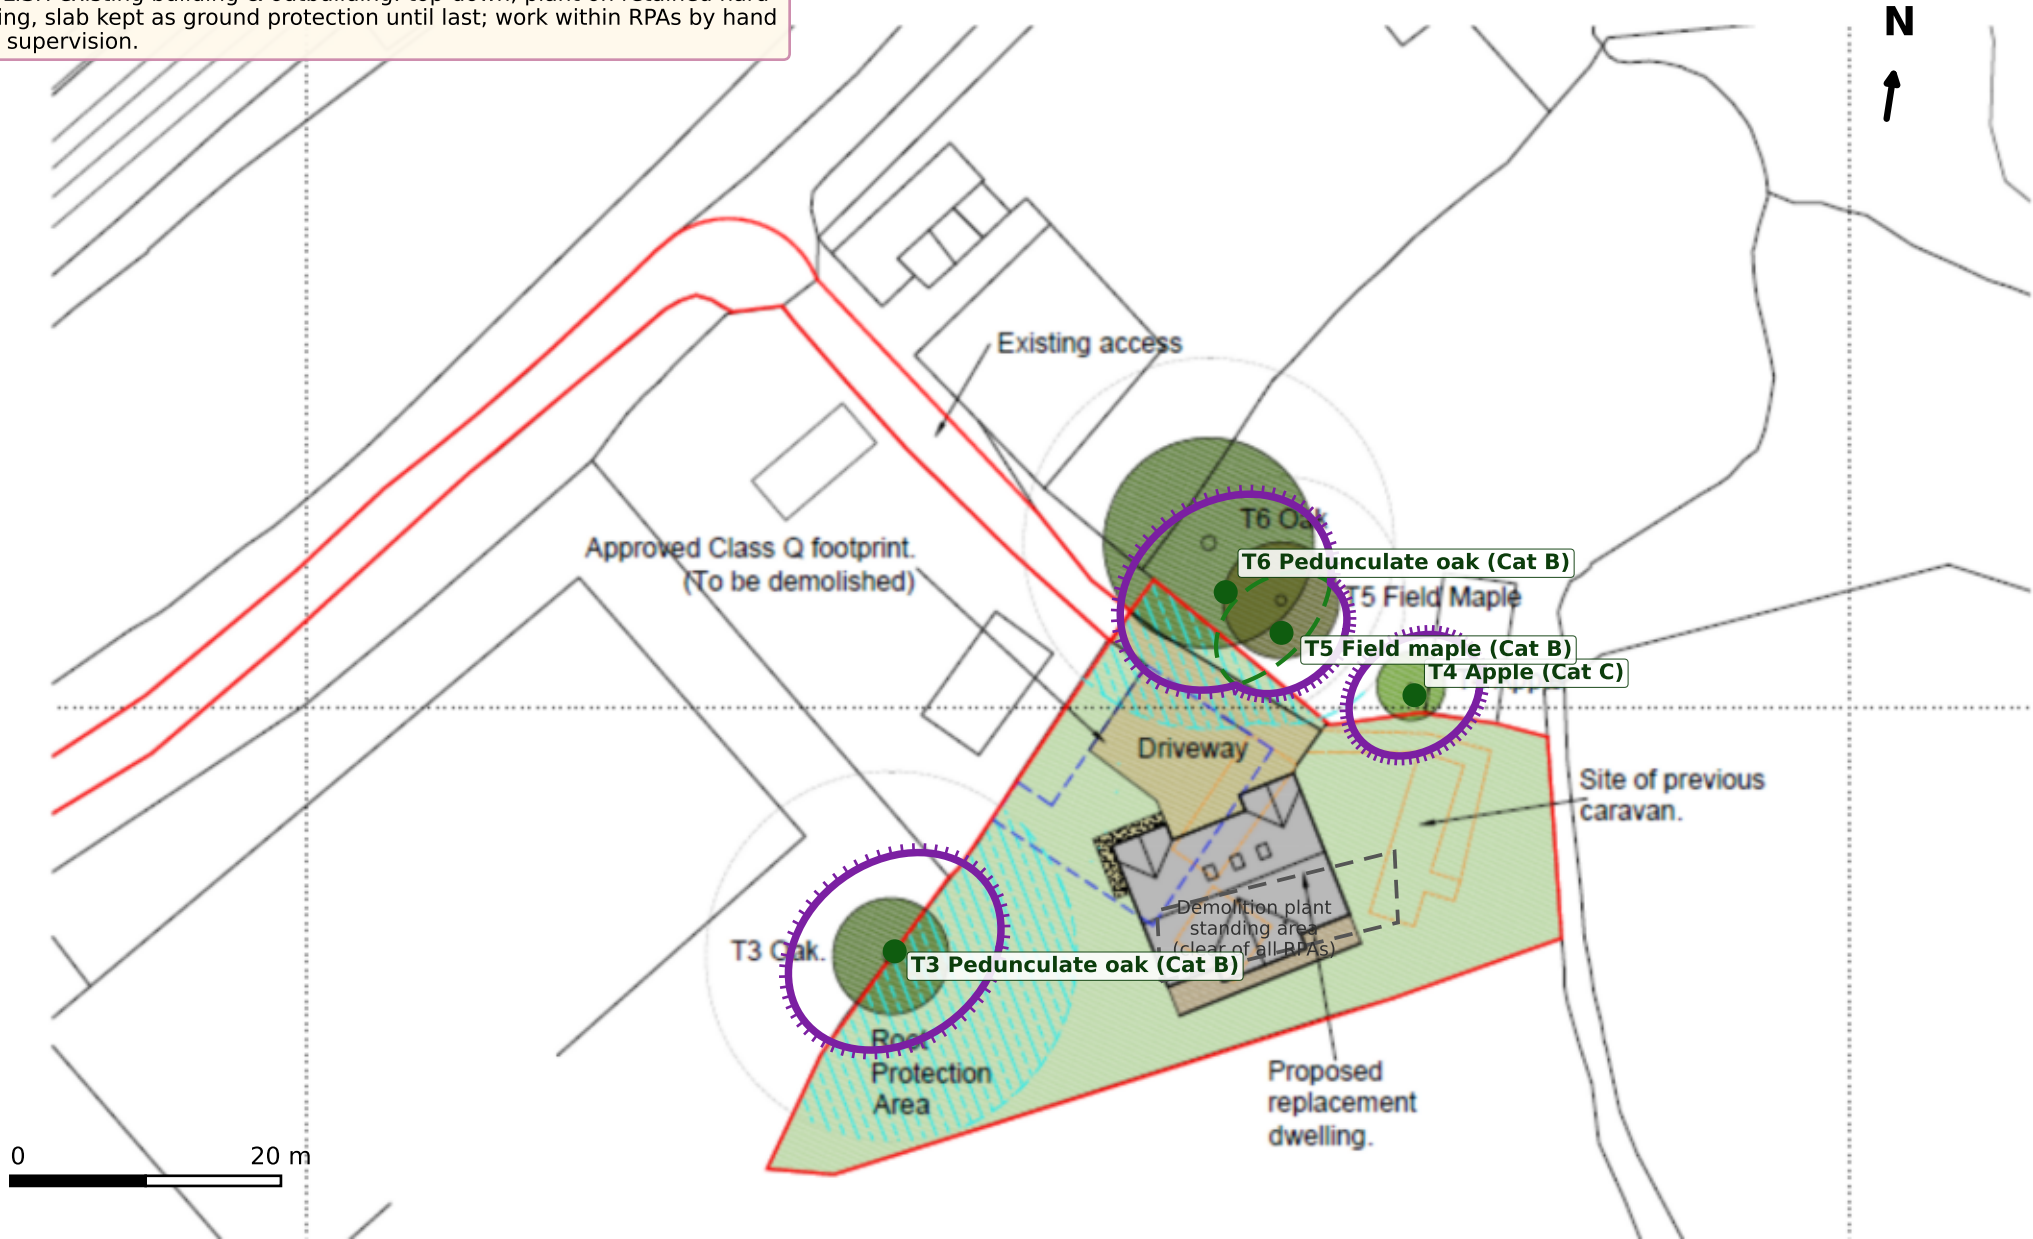

DRAWING TITLE

TREE PROTECTION PLAN - PHASE 1
(DEMOLITION)

BASE

Architect Proposed Layout Plan (drawing
154_2502 / Fig 4.1), Simon Harvey
Designs

PROJECT

Replacement dwelling, Gorelands Farm

CLIENT

Mrs Georgina Obbard

PLANNING REF

DC/26/0597

DRAWING No

GF-TPP-003 Rev C

SCALE

Scale bar to govern (A3)

DATE

31 July 2026

PREPARED BY

Alfie Allingham BSc (Hons), FdSc, PTI

LEGEND

- Root Protection Area (RPA)
- Protective fencing / CEZ boundary (BS5837)
- Tree retained

NOTES

1. Tree-protection info overlaid on the architect's layout plan; tree positions & RPA radii from the Nov 2025 survey.
2. Barrier to BS5837 Fig.2 at RPA extent; ground protection where an RPA overlies retained hard standing (see AMS Section 5.4).
3. Georeferenced to survey GPS; residual <1.5 m.
4. All works within RPAs under arb. supervision.