


CONSTRUCT dwelling within footprint; driveway (permeable, no-dig if encroaching) and foul/surface-water services kept clear of RPAs; barriers retained until completion.

Surface-water route (dashed) & foul route (dotted) taken clear of the RPAs to the flow-control chamber, package treatment plant and eastern outfalls (read with drainage drawing 1048_1001). Permeable driveway kept clear of RPAs; no-dig if encroaching.

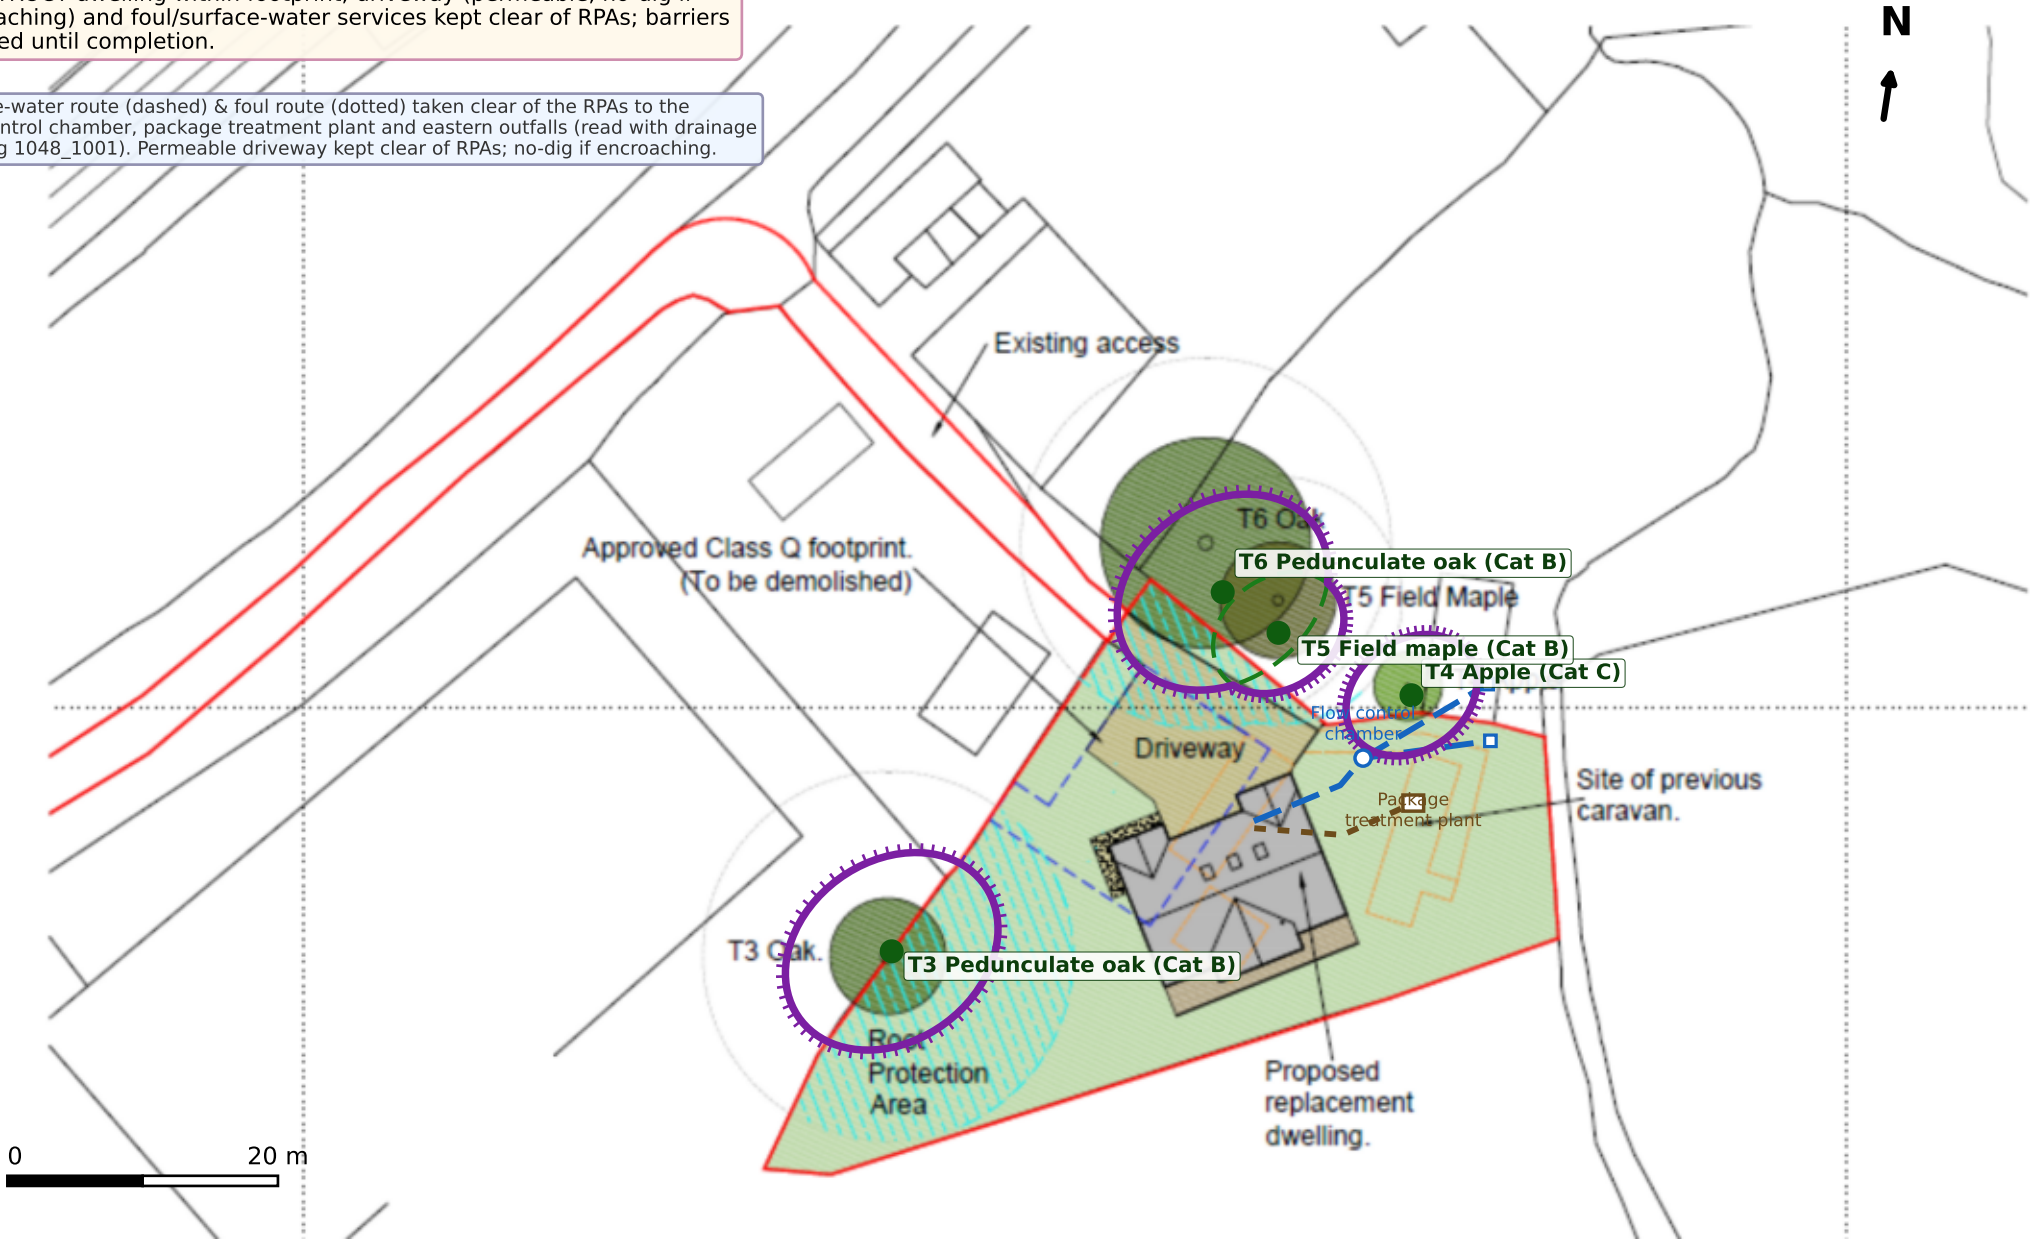

DRAWING TITLE TREE PROTECTION PLAN - PHASE 2 (CONSTRUCTION)
BASE Architect Proposed Layout Plan (drawing 154_2502 / Fig 4.1), Simon Harvey Designs
PROJECT Replacement dwelling, Gorelands Farm
CLIENT Mrs Georgina Obbard
PLANNING REF DC/26/0597
DRAWING No GF-TTP-004 Rev C
SCALE Scale bar to govern (A3)
DATE 31 July 2026
PREPARED BY Alfie Allingham BSc (Hons), FdSc, PTI
LEGEND Root Protection Area (RPA) Protective fencing / CEZ boundary (BS5837) Tree retained Surface-water route Foul route
NOTES 1. Tree-protection info overlaid on the architect's layout plan; tree positions & RPA radii from the Nov 2025 survey. 2. Barrier to BS5837 Fig.2 at RPA extent; ground protection where an RPA overlies retained hard standing (see AMS Section 5.4). 3. Georeferenced to survey GPS; residual <1.5 m. 4. All works within RPAs under arb. supervision.