

SOUTH ELEVATION

111 COMPTONS LANE, HORSHAM, WEST SUSSEX, RH13 5NZ · 1:100 · SHOWING PROPOSED FENCE

TIMBER SLATTED FENCE

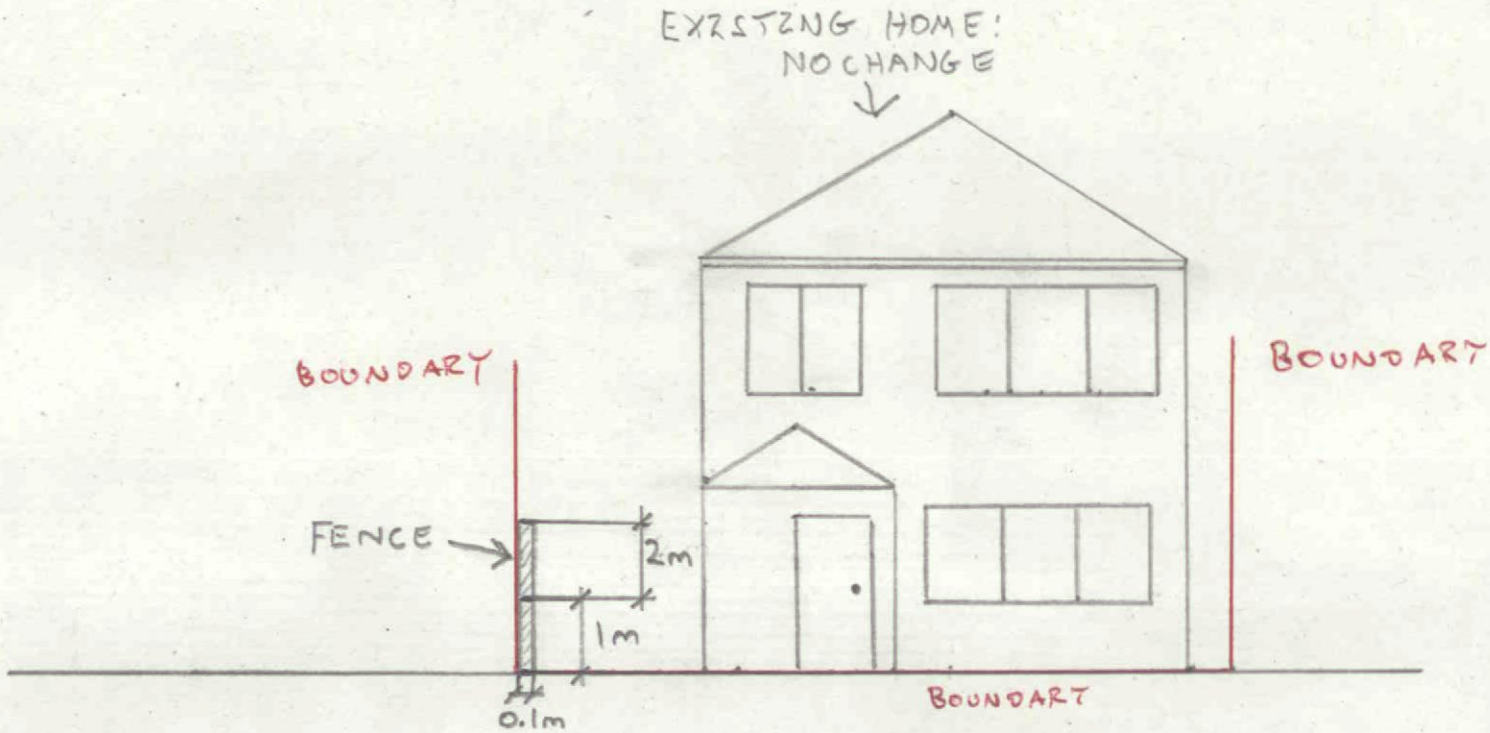

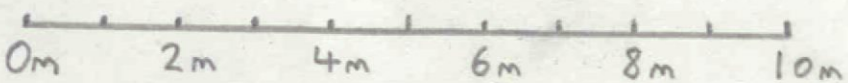

1:100

NEW FENCE (PROPOSED)