

© Crown copyright 2023 Ordnance Survey 100053143

BLOCK PLAN 1:500@A4

0 10 20 30 40 50m

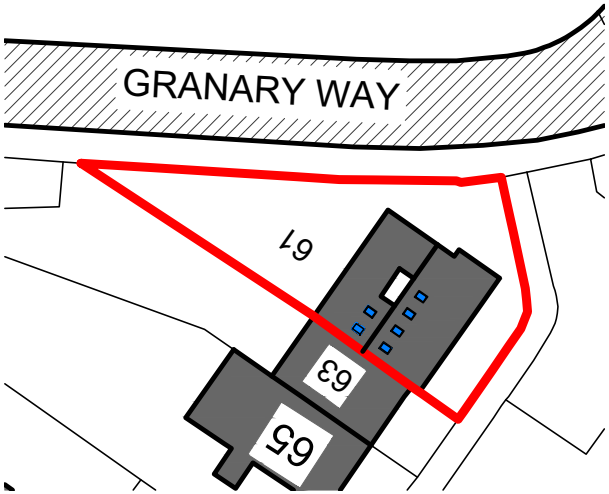

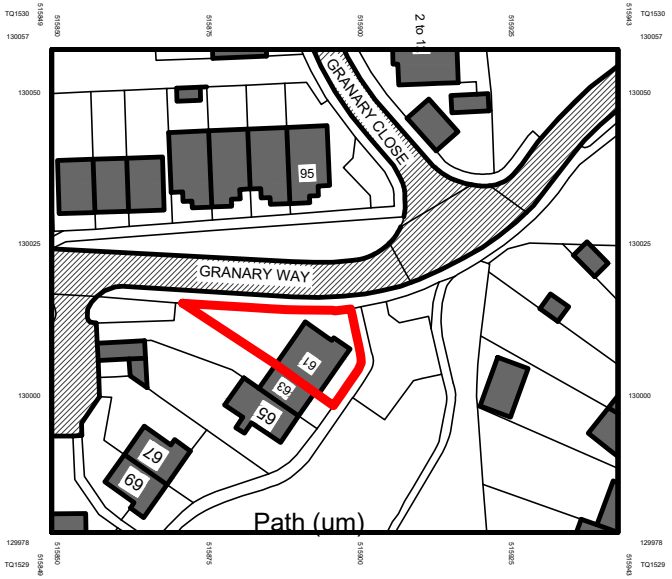

LOCATION PLAN 1:1250@A4

0 10 20 30 40 50 60 70 80 90 100

N

CLIENT	WILSON
PROJECT	61 GRANARY WAY HORSHAM RH12 1L
REF. 551 / DRG.NO. 03 / REV. A	
DRG TITLE	LOCATION & BLOCK PLANS
DESIGN	EAA
DATE 11.23 / SCALE As Shown @ A4	