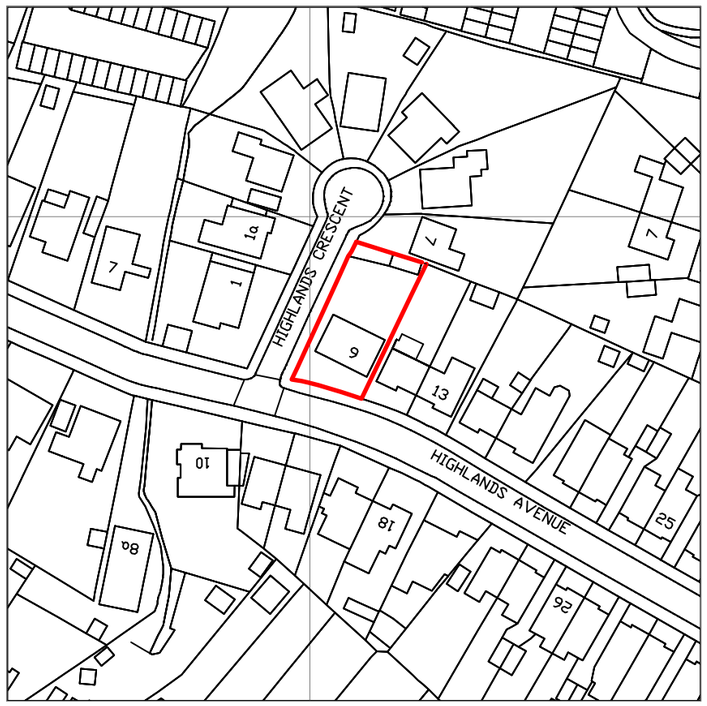

Location Plan 1:250

N

0 5m 10m

1:200

1:1250 0 10m 20m 30m 40m 50m 60m 70m 80m 90m 100m 110m

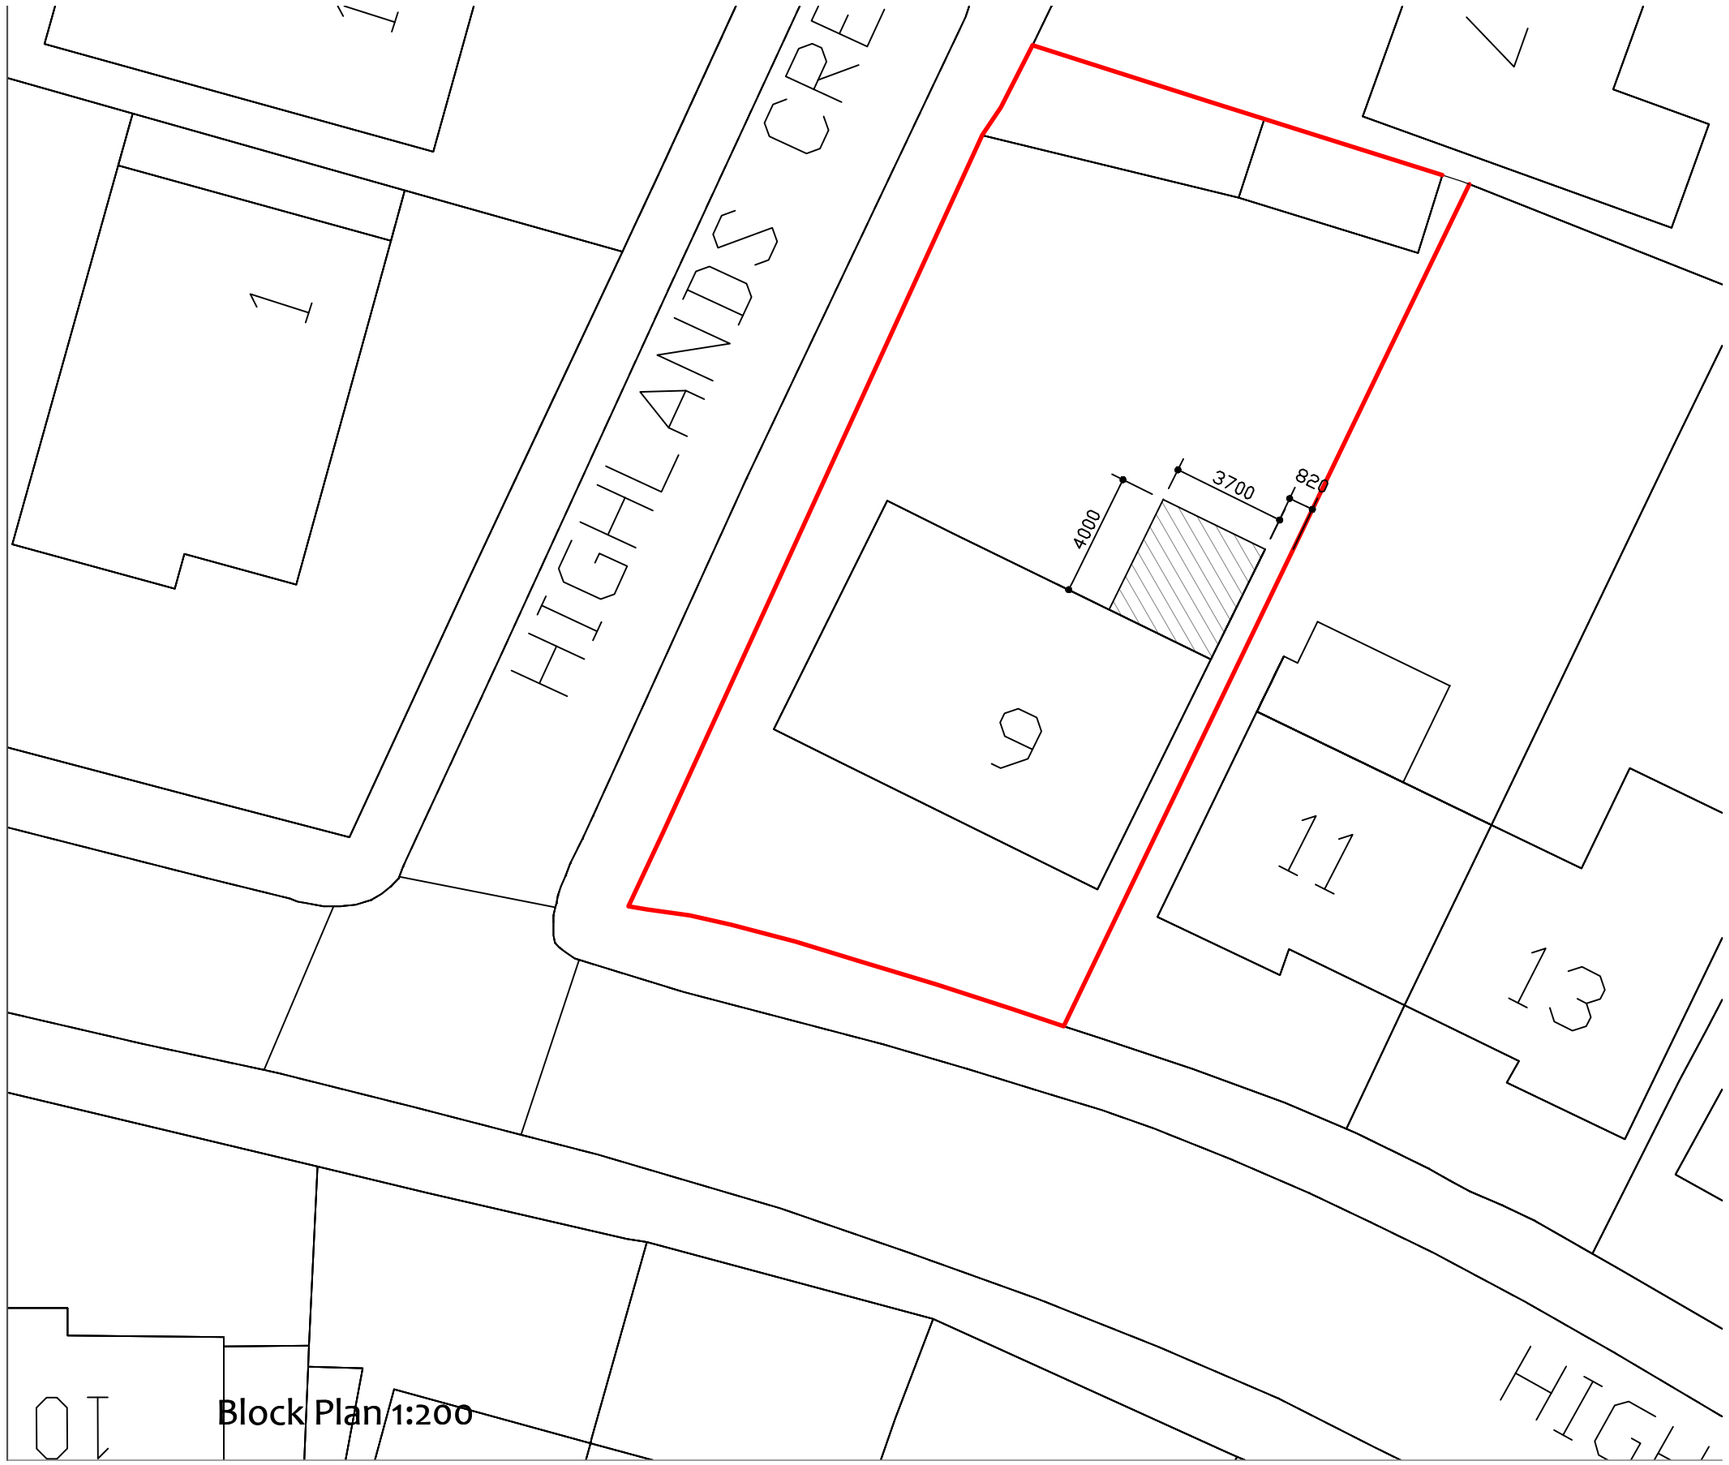

Block Plan 1:200

Carmichael Building Design Ltd.
Rosemary Cottage Pound Lane Mannings Heath
Horsham West Sussex RH13 6JL
t: 01403 252794

Client
Mrs Catherine Furse

Project
9 Highlands Avenue
Horsham
RH13 5LW

Drawing Title
Location Plan 1:1250
Block Plan 1:200

Sheet size A3
Scales 1:200 1:1250

Rev– Issued for approval	17.12.2024
Rev– Issued for comments	16.12.2024

Drawing No. 24805

Rev. –