Proposed - Planning Scheme

Printing Notes - This document is A1 Size
To print this document accurately to the intended scale, ensure that print settings are set to 'Actual Size' or 'No scaling'
Do not print 'Fit to page'
Drawings not for construction

A1 page



+70.1 North Elevation

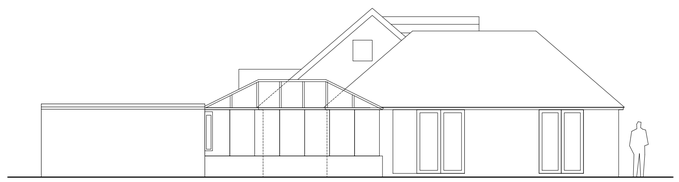

+70.2 West Elevation

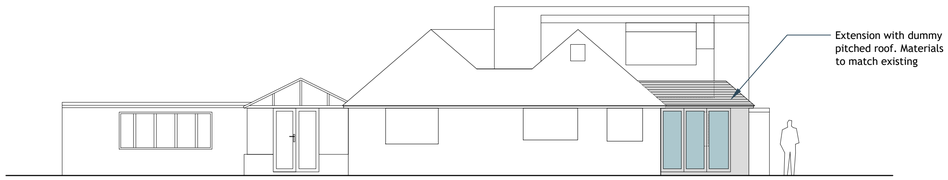

+70.3 South Elevation



+70.4 East Elevation

Scale in Metres 1:100
0 1 2 3 4 5 6 7 8 9 10

Scale in Metres 1:200
0 1 2 3 4 5 10

revision date description

PLATFORM 3
SURVEY - DESIGN - VISUALISE
studio@platform3.design - www.platform3.design
Platform 3 Architecture & Visualisation Limited trading name of Platform 3 Design Ltd

project
Downsview
New Hall Lane
Small Dole BN5 9YJ

client
Mr & Mrs Barrett

date: Nov 2024
scale: 1:100@A1
drawn: rl

drawing
Rear Extension
Proposed Elevations

drawing number: 24-P11-170
revision: .

© PLATFORM 3 DESIGN