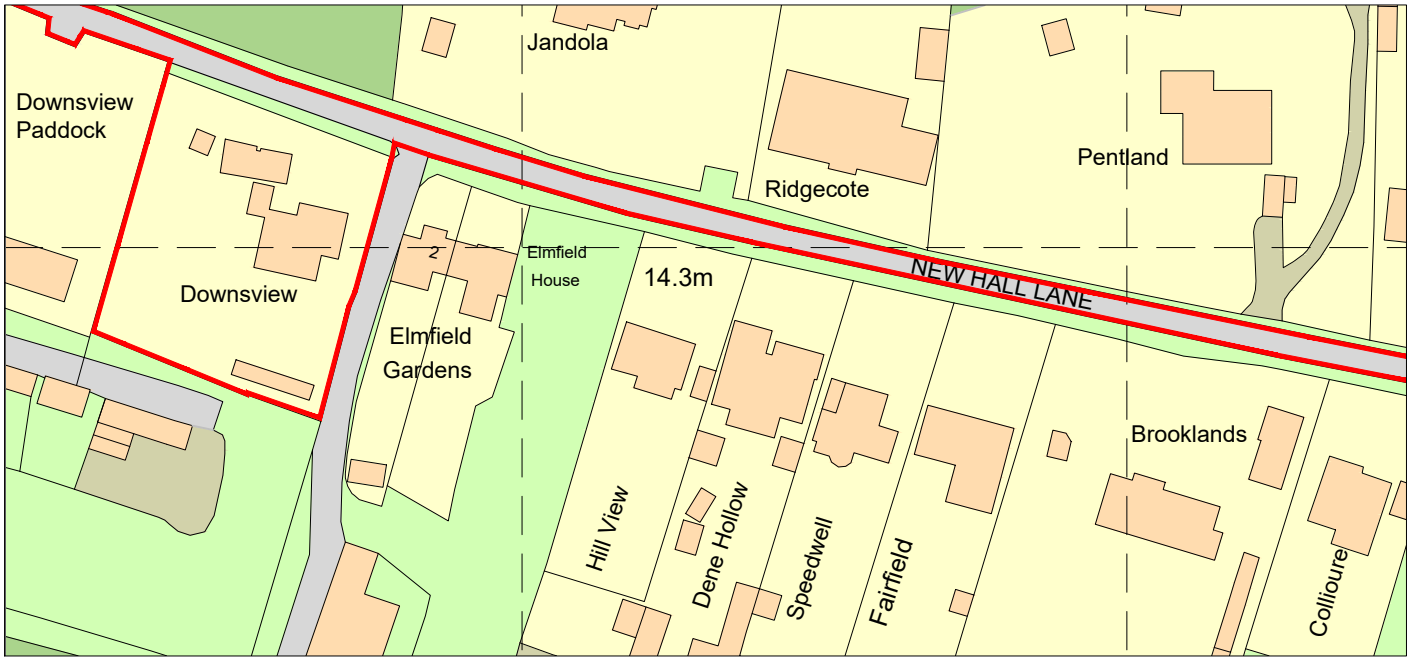

Scale in Metres 1:1250

0 10 20 30 40 50

+LP Location Map

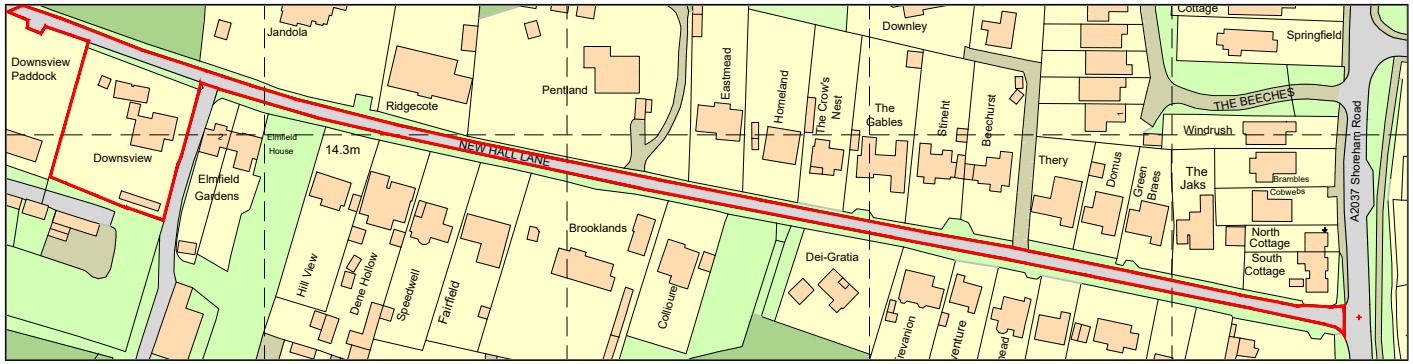

Scale in Metres 1:2500

0 10 20 30 40 50 100

+LP Location Map

PLATFORM 3
SURVEY - DESIGN - VISUALISE
www.platform3.design studio@platform3.design

address	Downsview, New Hall Lane, Small Dole, BN5 9YJ	project	Outbuilding Extension	date: Nov 2024
client	Mr & Mrs Barrett	drawing title	Location Map	drg. no: 24-P11-200
				scale: as shown@A4
				revision

© platform3 Design