


LOCATION PLAN

0m 6.25m 12.5m 31.25m 62.5m

Scale 1:1250

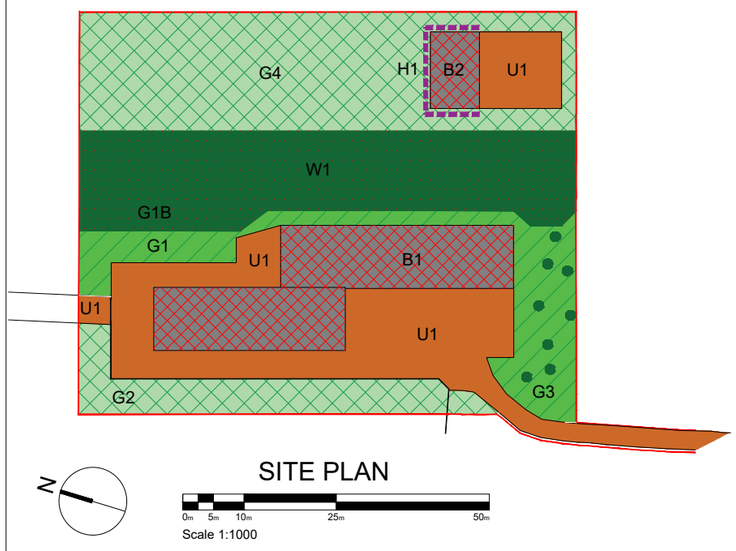

SITE PLAN

0m 5m 10m 25m 50m

Scale 1:1000

PROPOSED HABITATS

- H2A - Native hedgerow
- G3C - Other Neutral Grassland
- G4 - Modified Grassland
- W1G - Other Woodland (broadleaved)
- U1B - Developed Land (Sealed surface)
- U1B5 - Buildings
- Individual Trees
- Redline boundary

mark alford design architecture
Heatherlands Bracken Lane Storrington West Sussex RH20 3HS
T: 01903 740033 E: office@markalforddesign.com

client: ABINGWORTH VINEYARD

project title: ABINGWORTH VINEYARD, THAKEHAM
PROPOSED WINERY AND TRACTOR SHED

drawing title: HABITATS PLAN

drawn by: MSA date: DEC 24 scale: 1:500 / 1:1250 @ A3

issue status: FOR PLANNING APPROVALS

drawing number: **24523 / P302** revision:

This drawing may not be used or reproduced without written consent. Copyright reserved
No dimensions to be scaled from this drawing except for Planning purposes.