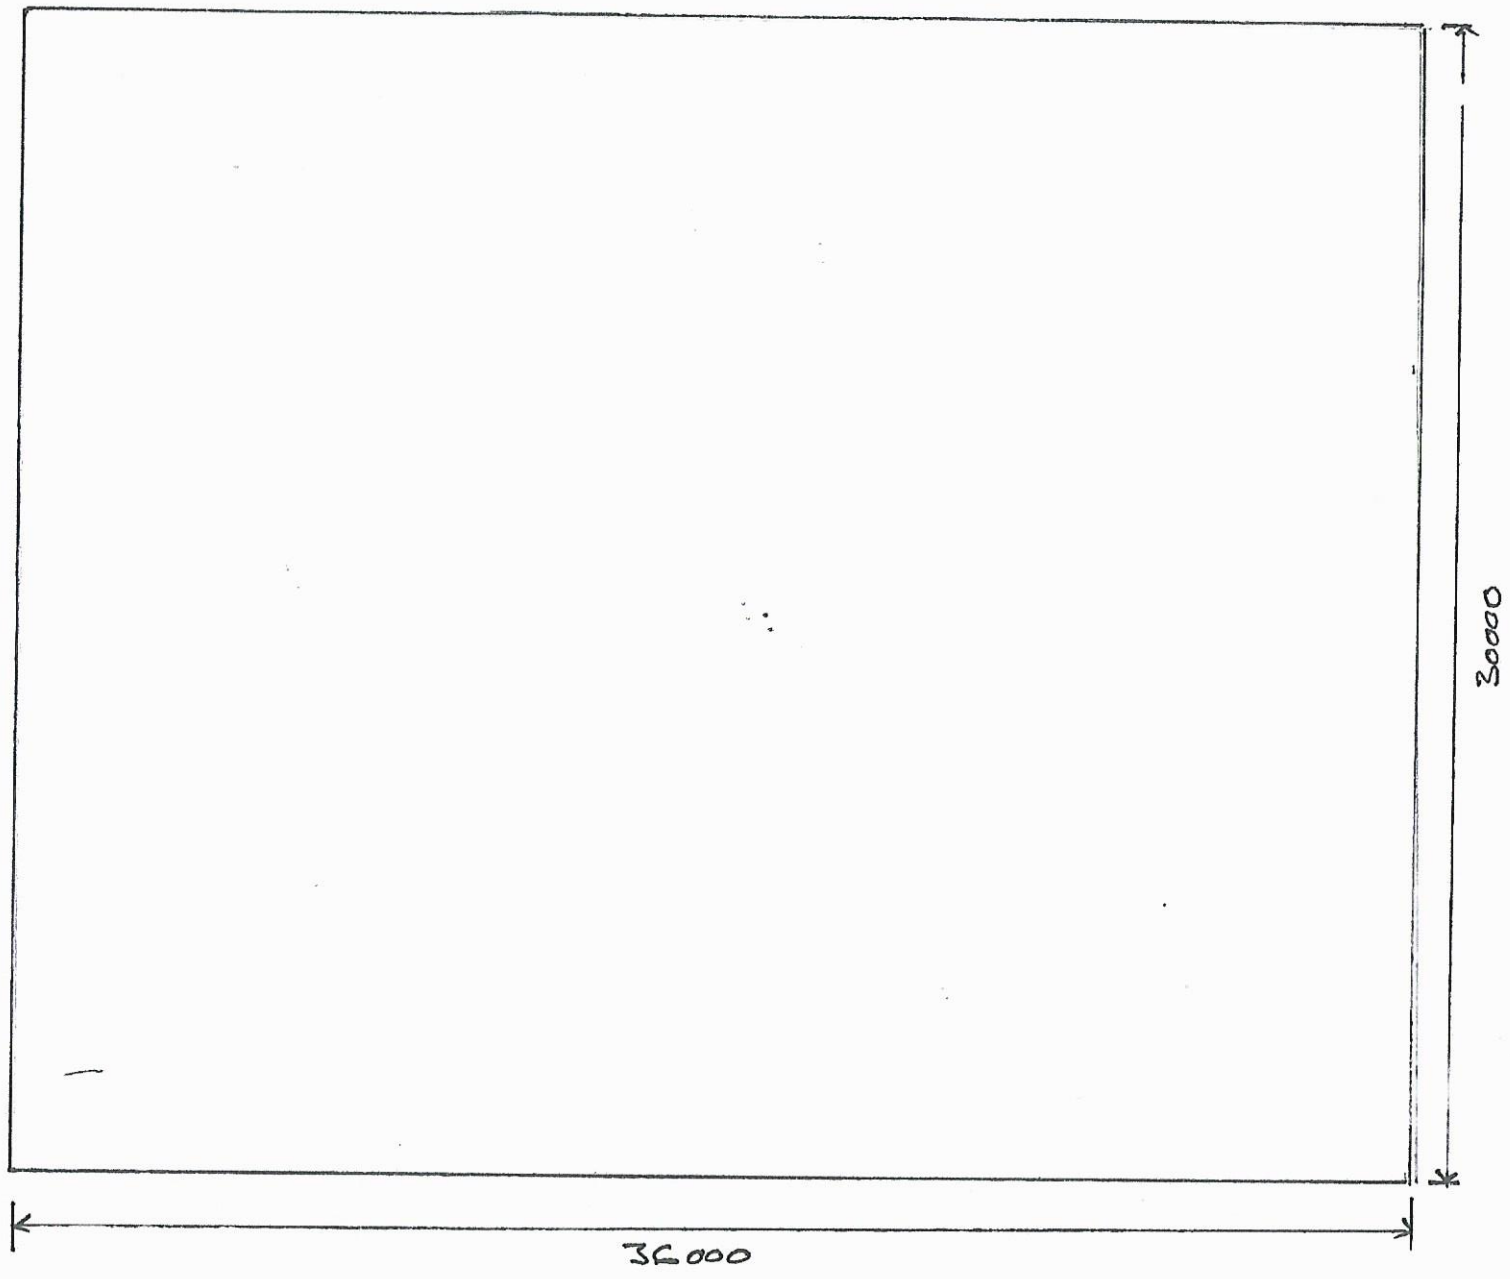


FLOOR PLAN.

RUDGWICK BRICKWORKS
Lynwick Street.
Horsham RH12 3DH

SCALE 1:200

0 2 4 6 8