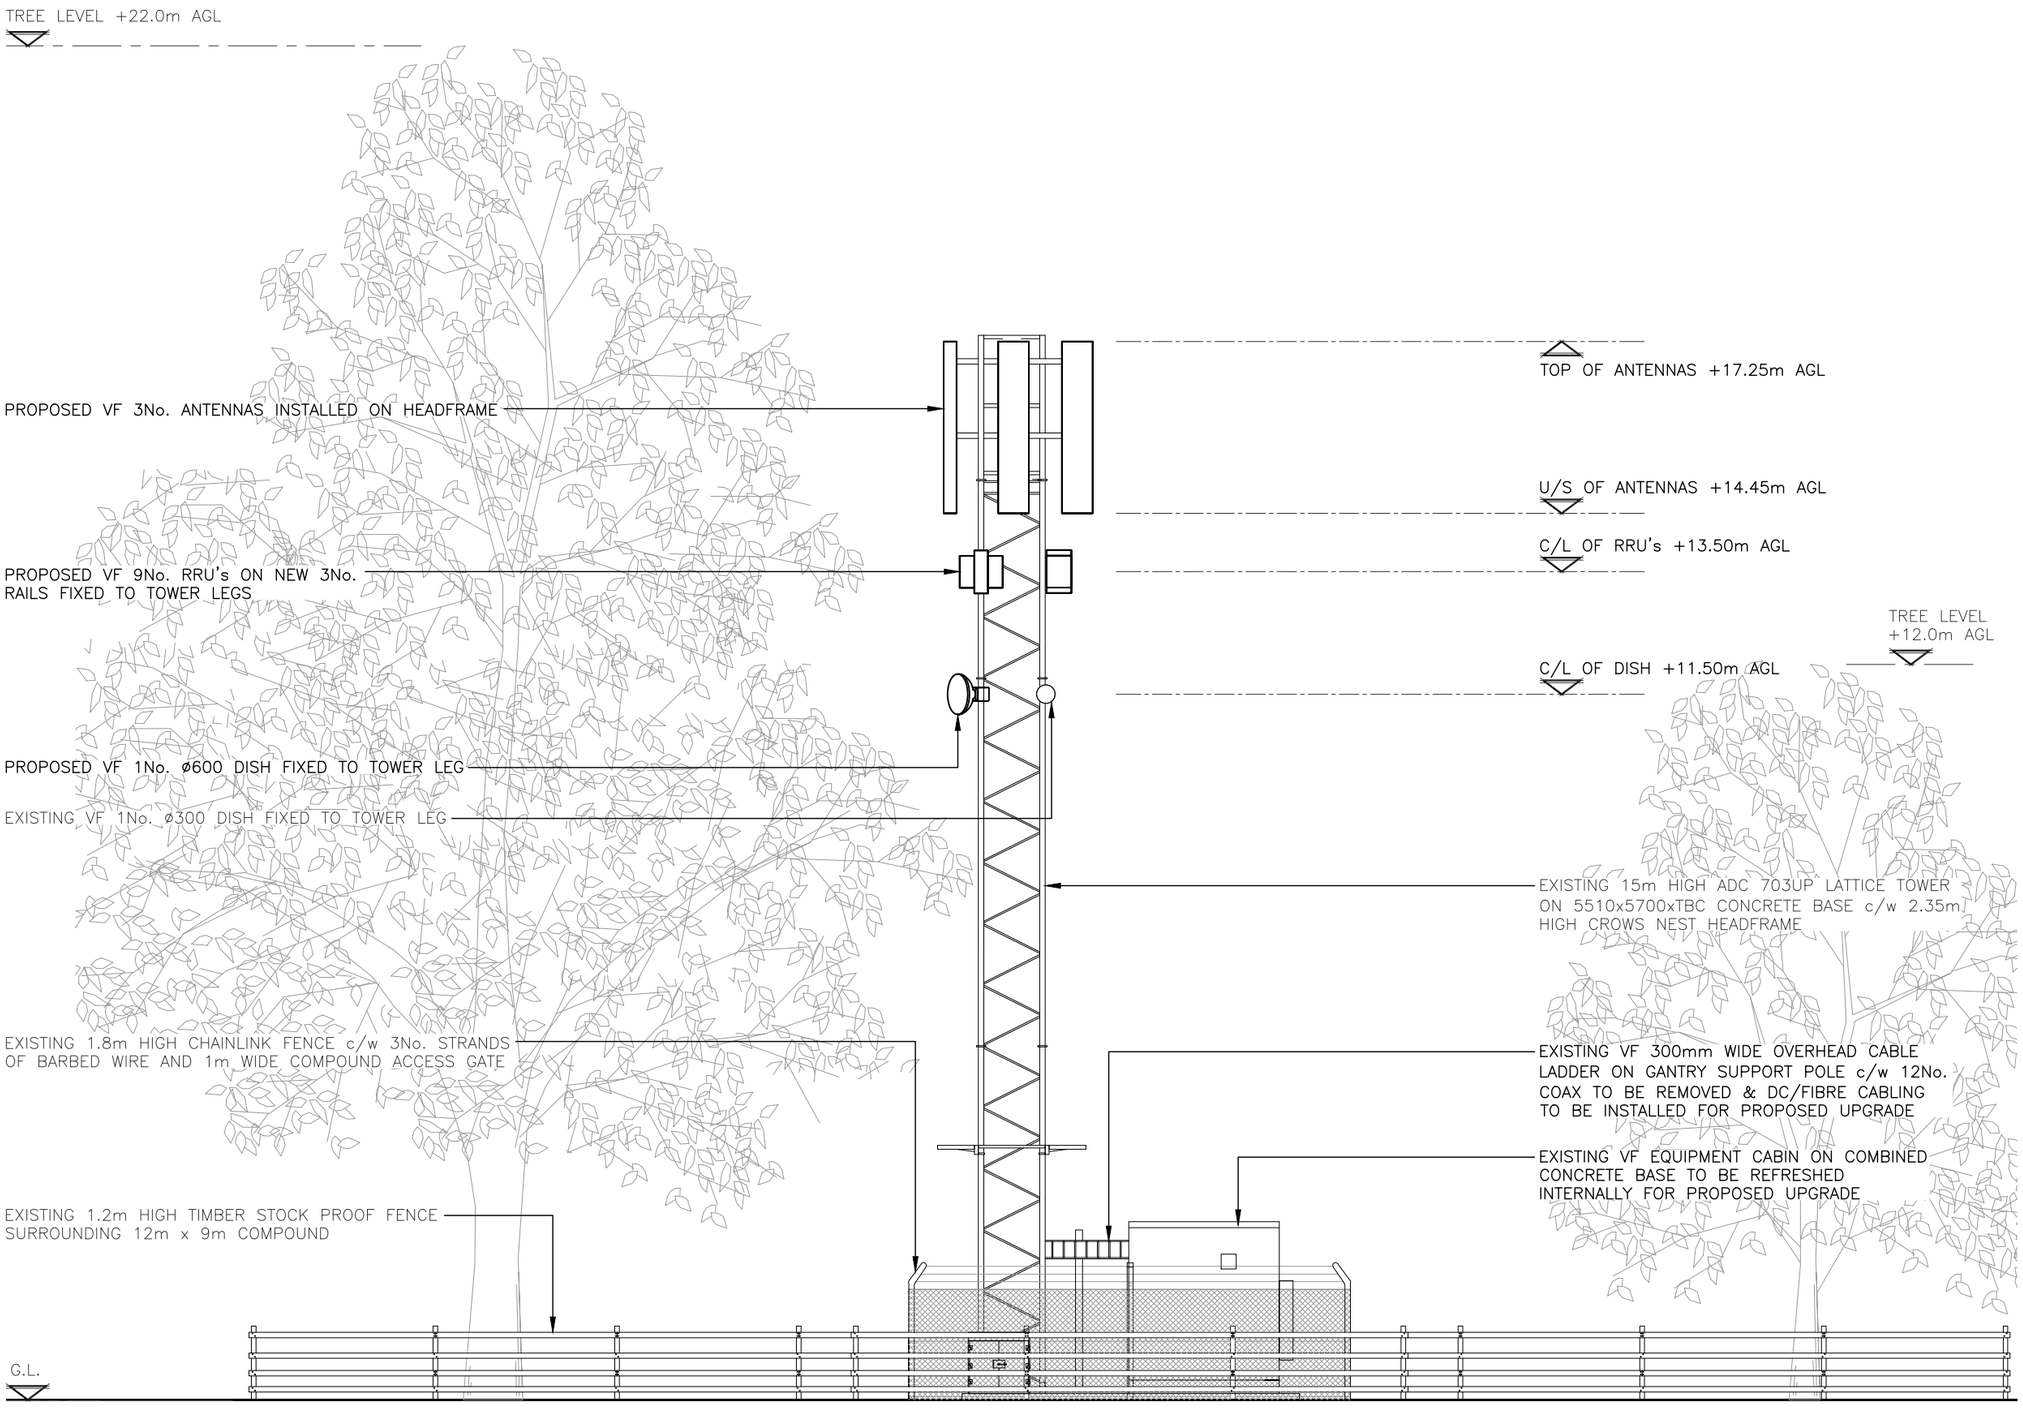

PROPOSED NORTH ELEVATION

(1:100)

ALL DIMENSIONS ARE IN mm UNLESS NOTED OTHERWISE

N.G.R E: 506829 N: 133725

NOTES:

REV	MODIFICATION	BY	CH	DATE
A	PLANNING ISSUE	RAJ	TC	25/02/25

BEACONCOMMS
TELECOMMUNICATIONS INFRASTRUCTURE
UNIT E3 PITTS CLEAVE INDUSTRIAL ESTATE, TAVISTOCK, DEVON, PL19 0PW
sales@beaconcomms.co.uk Tel: +44 (0)1822 610610

cornerstone

Cell Name	Opt.
HORNSHILL FARM	–

Cell ID No			
CSID	✓	VF	– VMO2
12557823		11336_11	N/A
Project No.	–	TM Cell ID	– N/A
E310673		–	–

Site Address / Contact Details

HORNSHILL FARM
GUILDFORD ROAD
RUDGEWICK
NR HORSHAM, WEST SUSSEX
RH12 3BH

Drawing Title: PROPOSED ELEVATION

Purpose of issue: PLANNING — Dwg Rev: A

Drawing Number: 301

Surveyed By:	Original Sheet Size:	Pack Issue:
INS	A3	A

Drawn:	Date:	Checked:	Date:
RAJ	25/02/25	TC	25/02/25