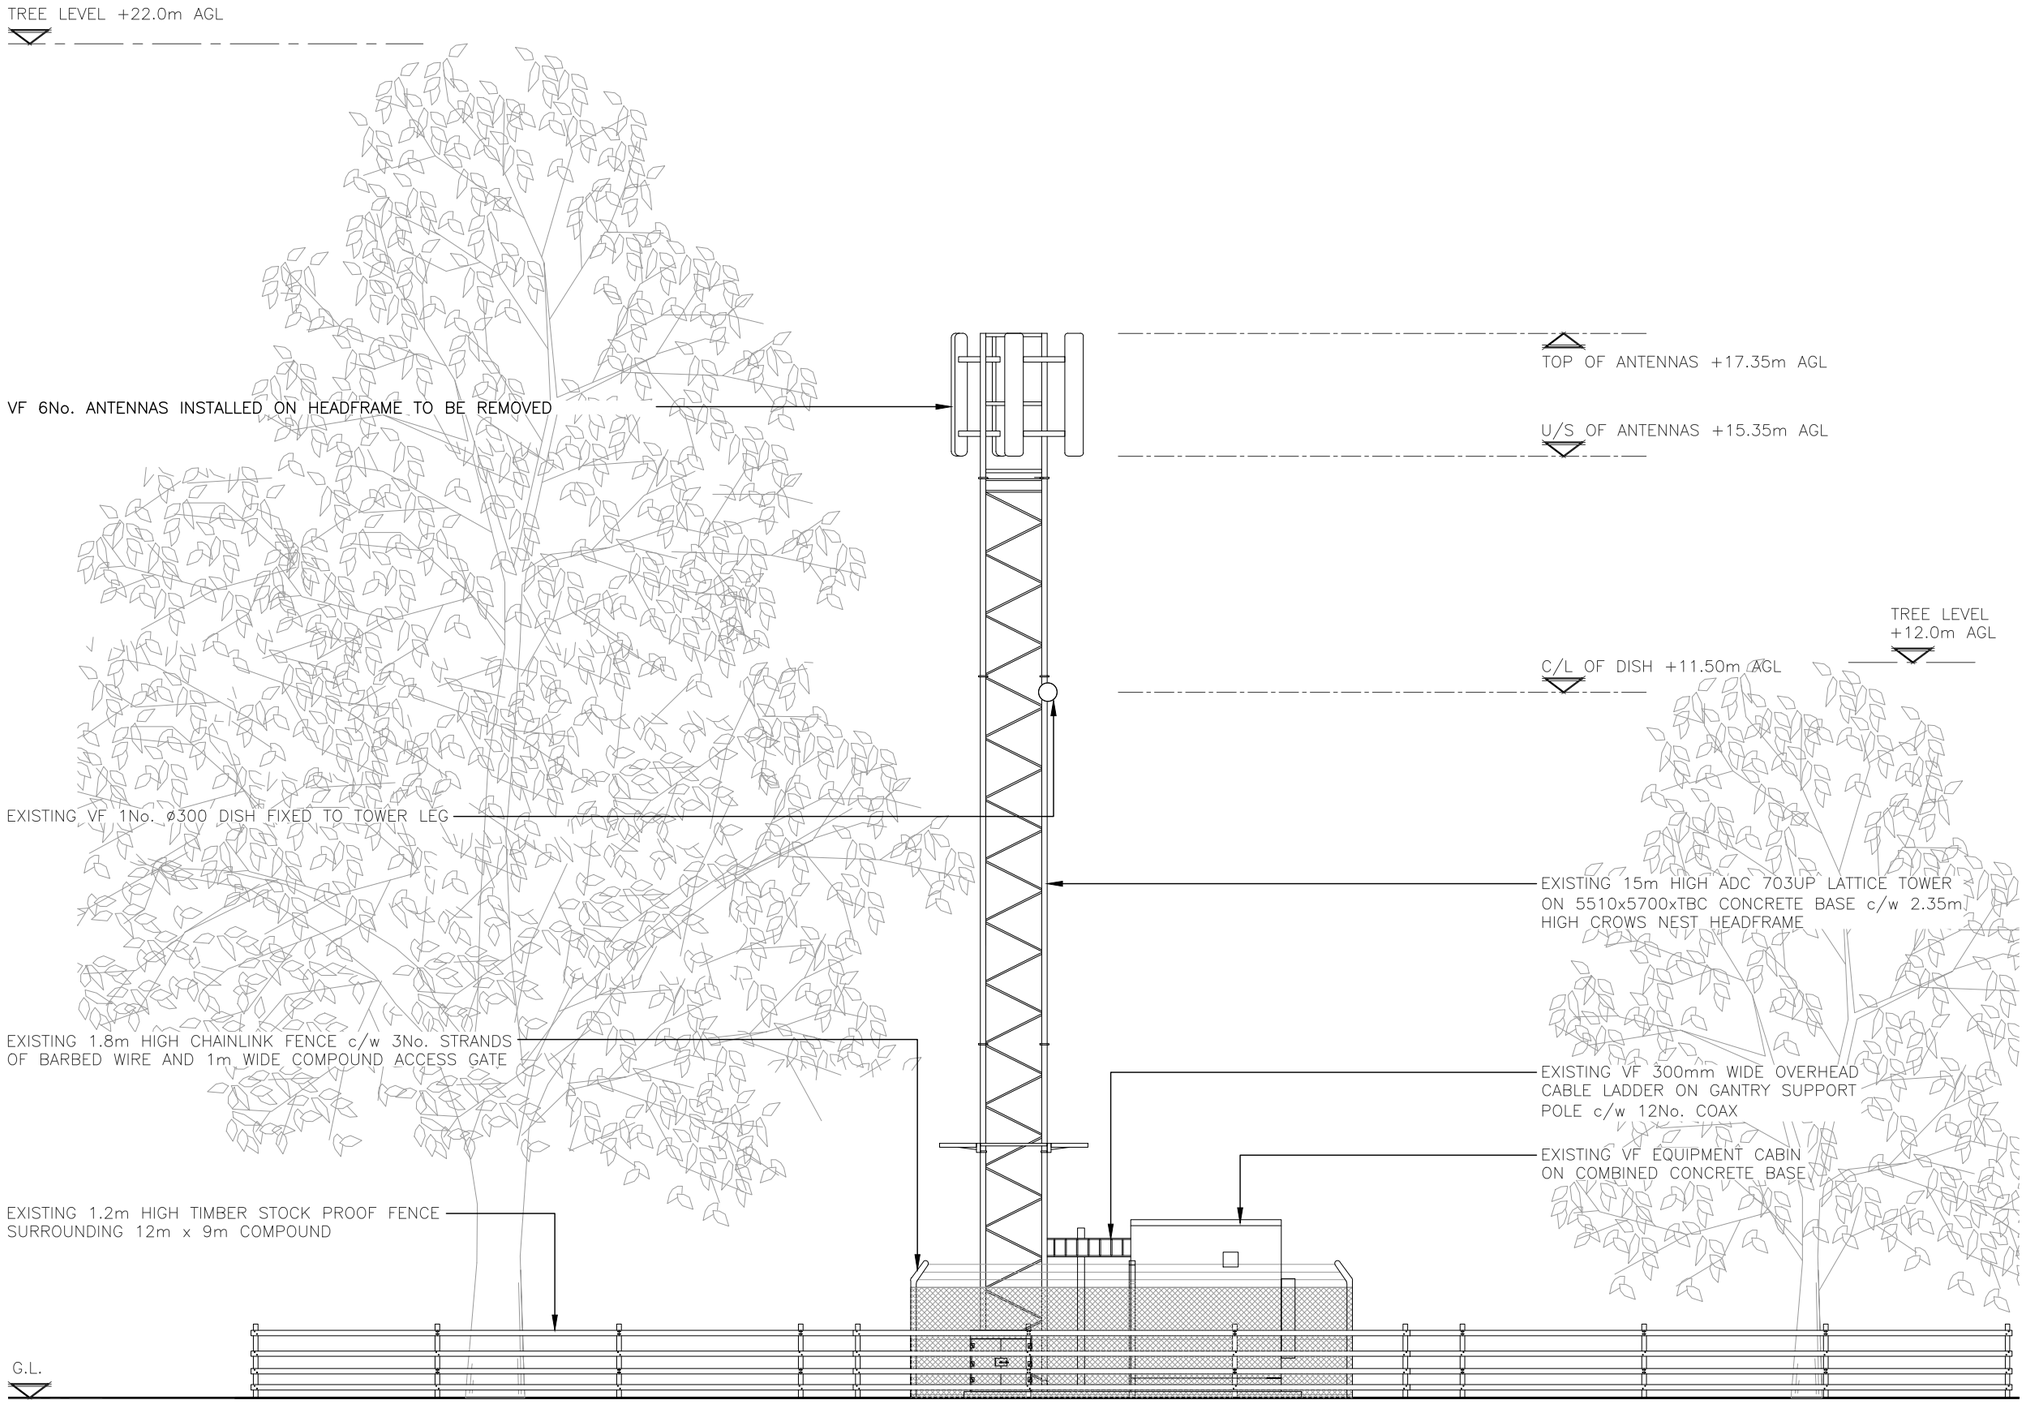


# EXISTING NORTH ELEVATION
(1:100)

ALL DIMENSIONS ARE IN mm UNLESS NOTED OTHERWISE

N.G.R | E: 506829 N: 133725

| REV | MODIFICATION | BY | CH | DATE |
|---|---|---|---|---|
| A | PLANNING ISSUE | RAJ | TC | 25/02/25 |

BEACONCOMMS
TELECOMMUNICATIONS INFRASTRUCTURE
UNIT E3 PITTS CLEAVE INDUSTRIAL ESTATE, TAVISTOCK, DEVON, PL19 0PW
sales@beaconcomms.co.uk Tel: +44 (0)1822 610610

cornerstone

| Cell Name | Opt. |
|---|---|
| HORNSHILL FARM | – |

Cell ID No

| CSID | ✓ VF | – VMO2 |
|---|---|---|
| 12557823 | 11336_11 | N/A |
| Project No. | – TM Cell ID | – N/A |
| E310673 | – | – |

Site Address / Contact Details

HORNSHILL FARM
GUILDFORD ROAD
RUDGEWICK
NR HORSHAM, WEST SUSSEX
RH12 3BH

Drawing Title: EXISTING ELEVATION

Purpose of issue: PLANNING — Dwg Rev: A

Drawing Number: 300

| Surveyed By: | Original Sheet Size: | Pack Issue: |
|---|---|---|
| INS | A3 | A |

| Drawn: | Date: | Checked: | Date: |
|---|---|---|---|
| RAJ | 25/02/25 | TC | 25/02/25 |