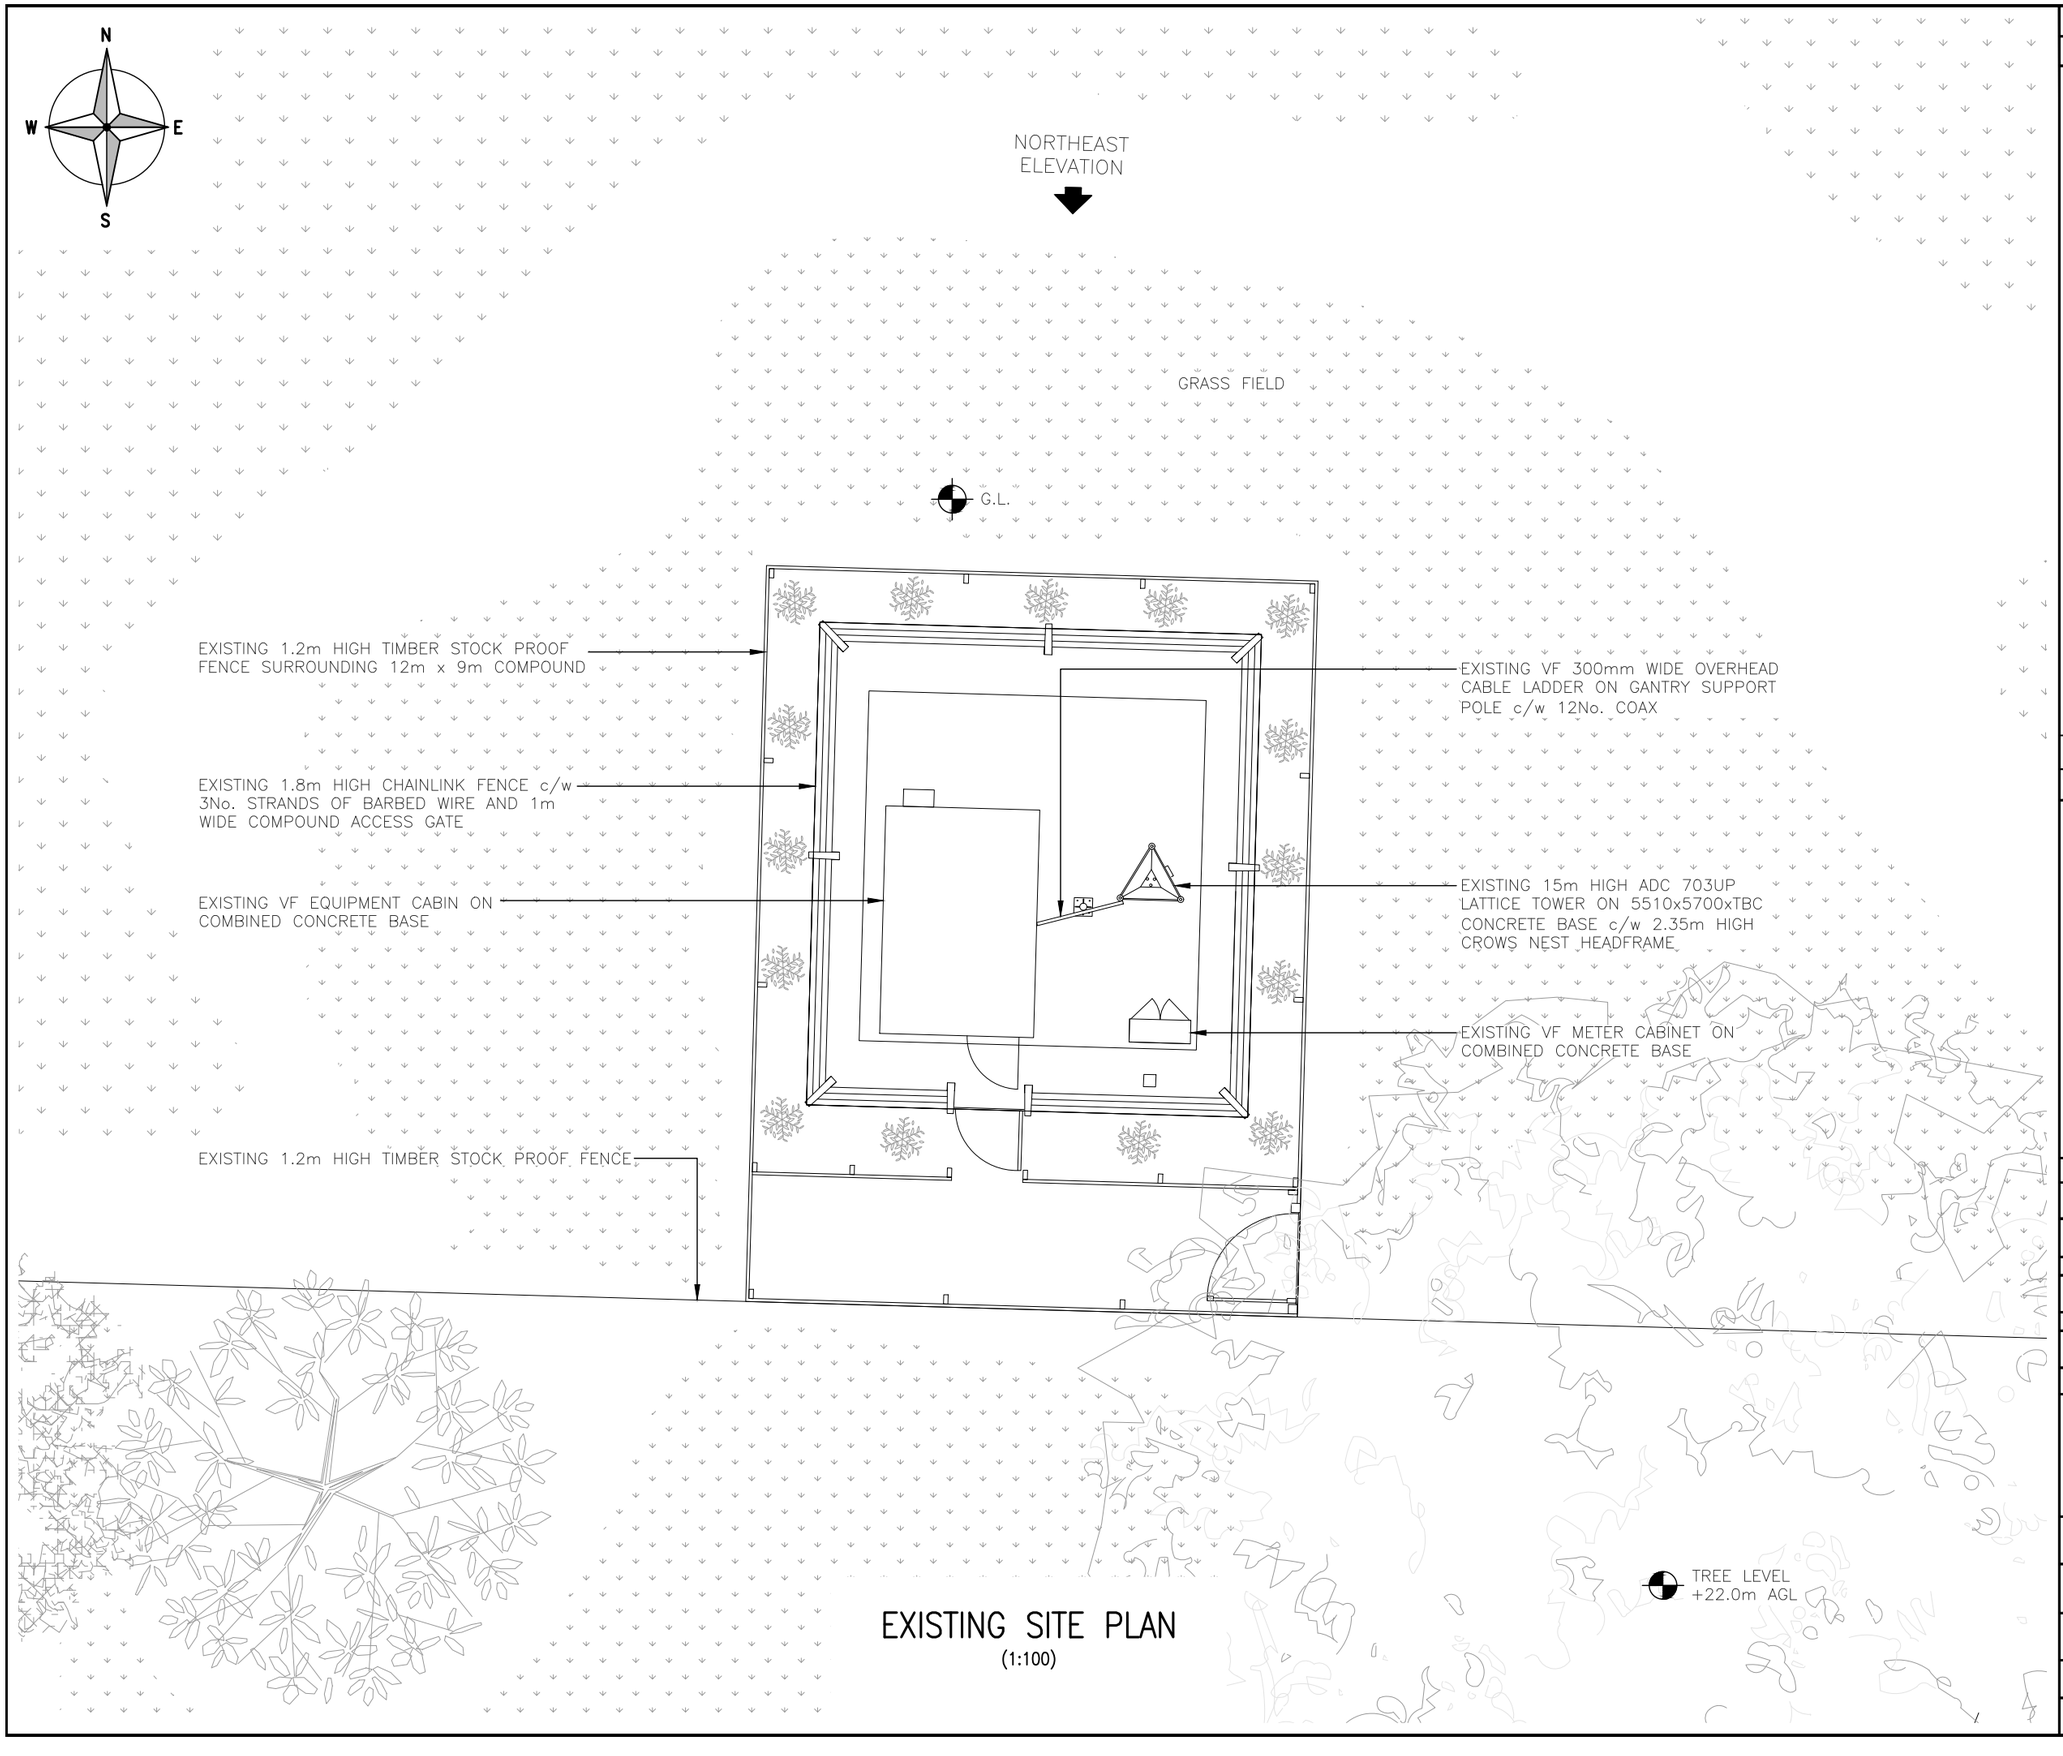

EXISTING SITE PLAN
(1:100)

ALL DIMENSIONS ARE IN mm UNLESS NOTED OTHERWISE

N.G.R E: 506829 N: 133725

NOTES:

REV				
A	PLANNING ISSUE	RAJ	TC	25/02/25
REV	MODIFICATION	BY	CH	DATE

BEACONCOMMS
TELECOMMUNICATIONS INFRASTRUCTURE
UNIT E3 PITTS CLEAVE INDUSTRIAL ESTATE, TAVISTOCK, DEVON, PL19 0PW
sales@beaconcomms.co.uk Tel: +44 (0)1822 610610

cornerstone

Cell Name	Opt.
HORNSHILL FARM	–

Cell ID No

CSID	✓	VF	–	VMO2
12557823		11336_11		N/A
Project No.	–	TM Cell ID	–	N/A
E310673		–		–

Site Address / Contact Details

HORNSHILL FARM
GUILDFORD ROAD
RUDGEWICK
NR HORSHAM, WEST SUSSEX
RH12 3BH

Drawing Title: EXISTING SITE PLAN

Purpose of issue: PLANNING — Dwg Rev: A

Drawing Number: 200

Surveyed By: INS — Original Sheet Size: A3 — Pack Issue: A

Drawn:	Date:	Checked:	Date:
RAJ	25/02/25	TC	25/02/25