
Location Plan

Site Address: **Bernadotte, Gay Street, Pulborough, RH20 2HL**

Date Produced: **30-Mar-2026**

Scale: **1:1250 @A3**

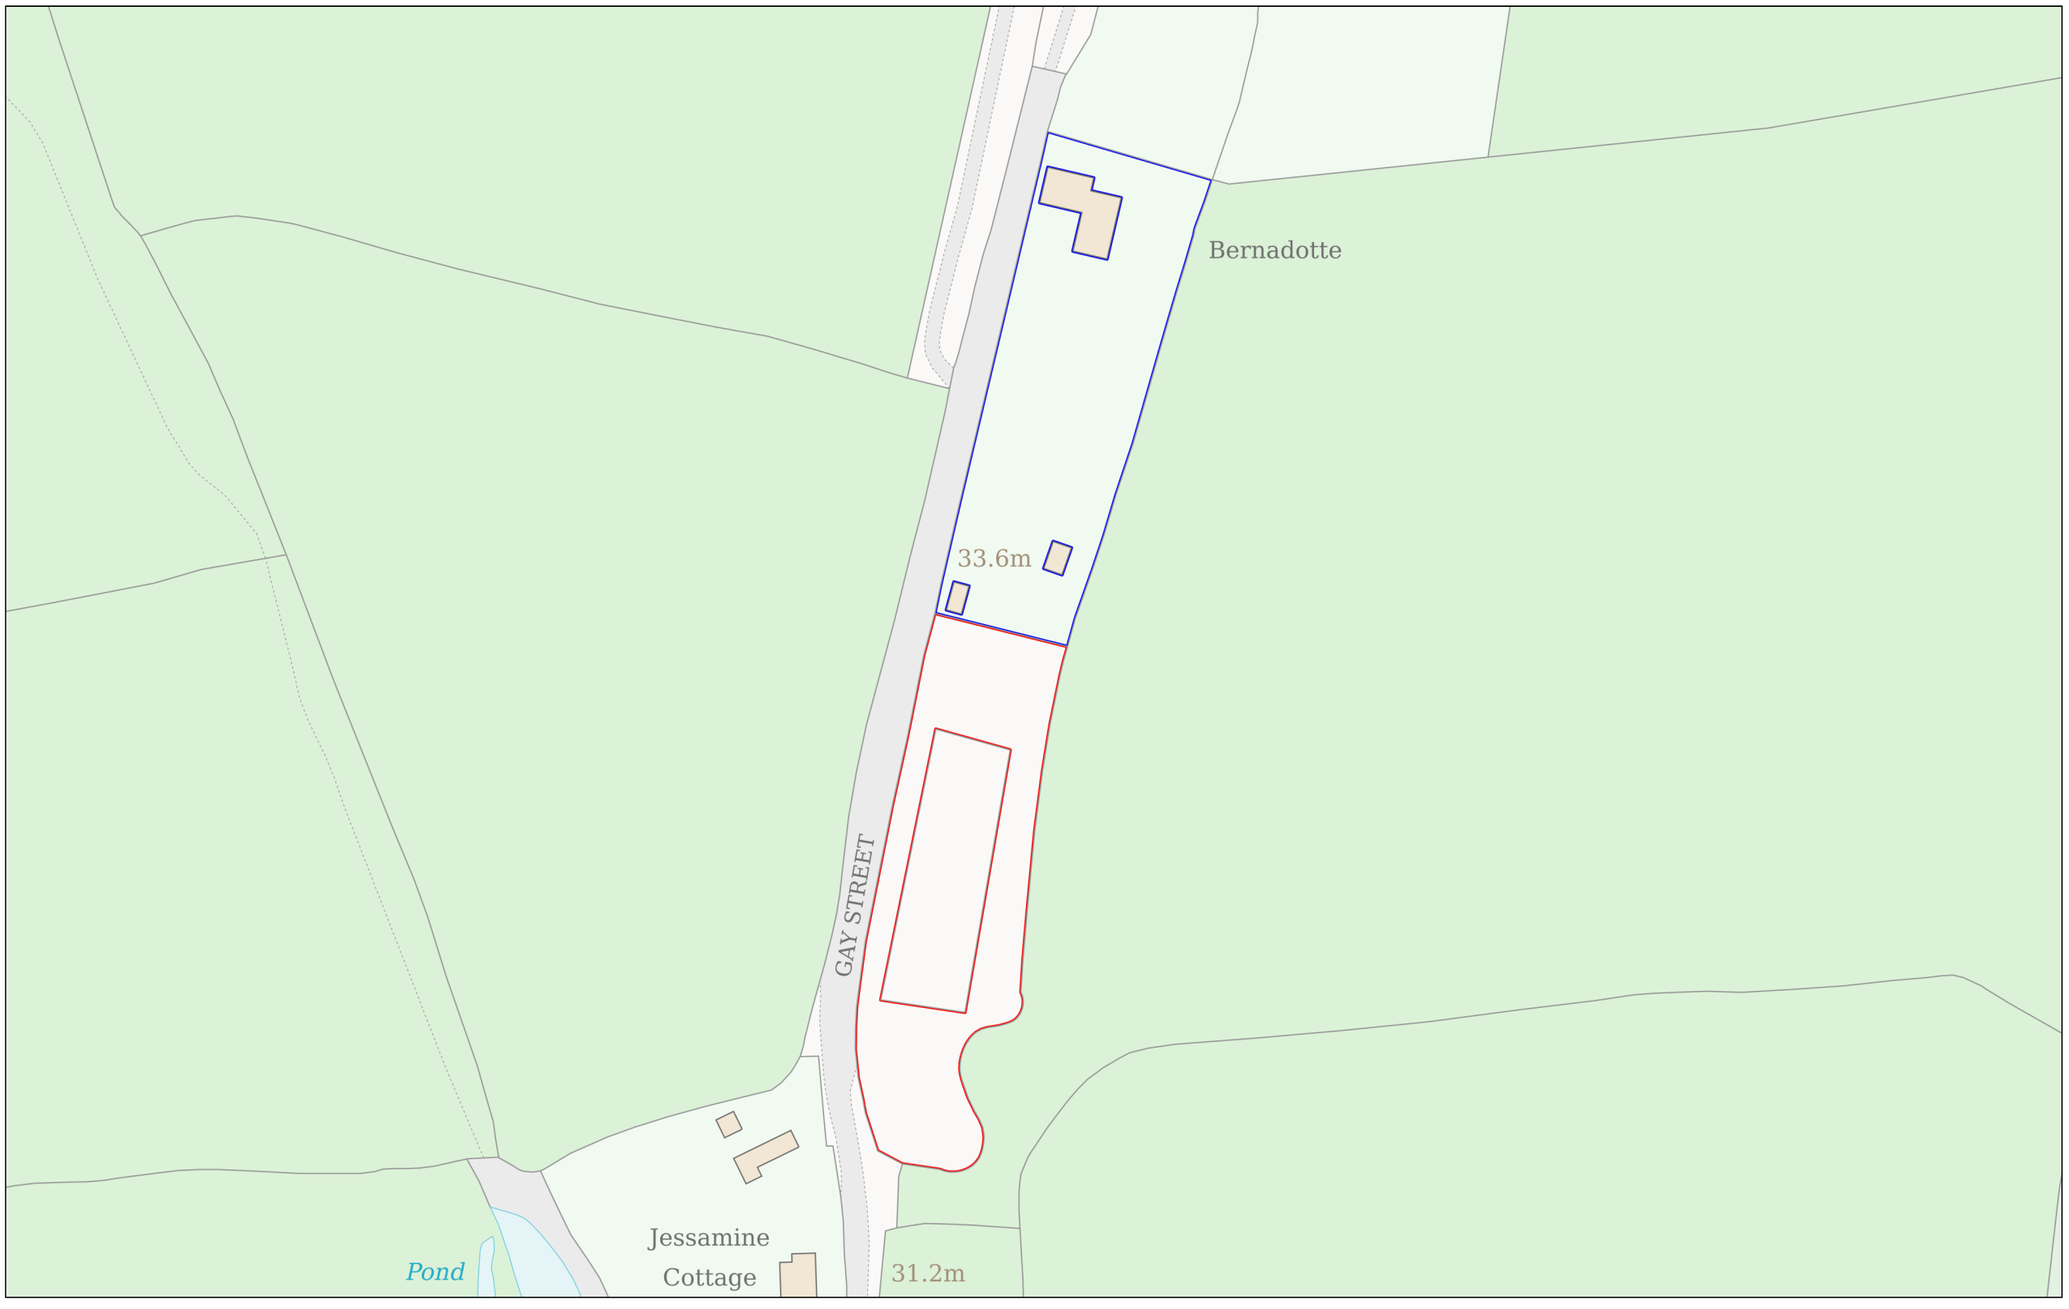

Planning Portal Reference: **PP-14194015v2**

0 50

Metres

Powered By TerraQuest

© Crown copyright and database rights 2026 OS 100042766