


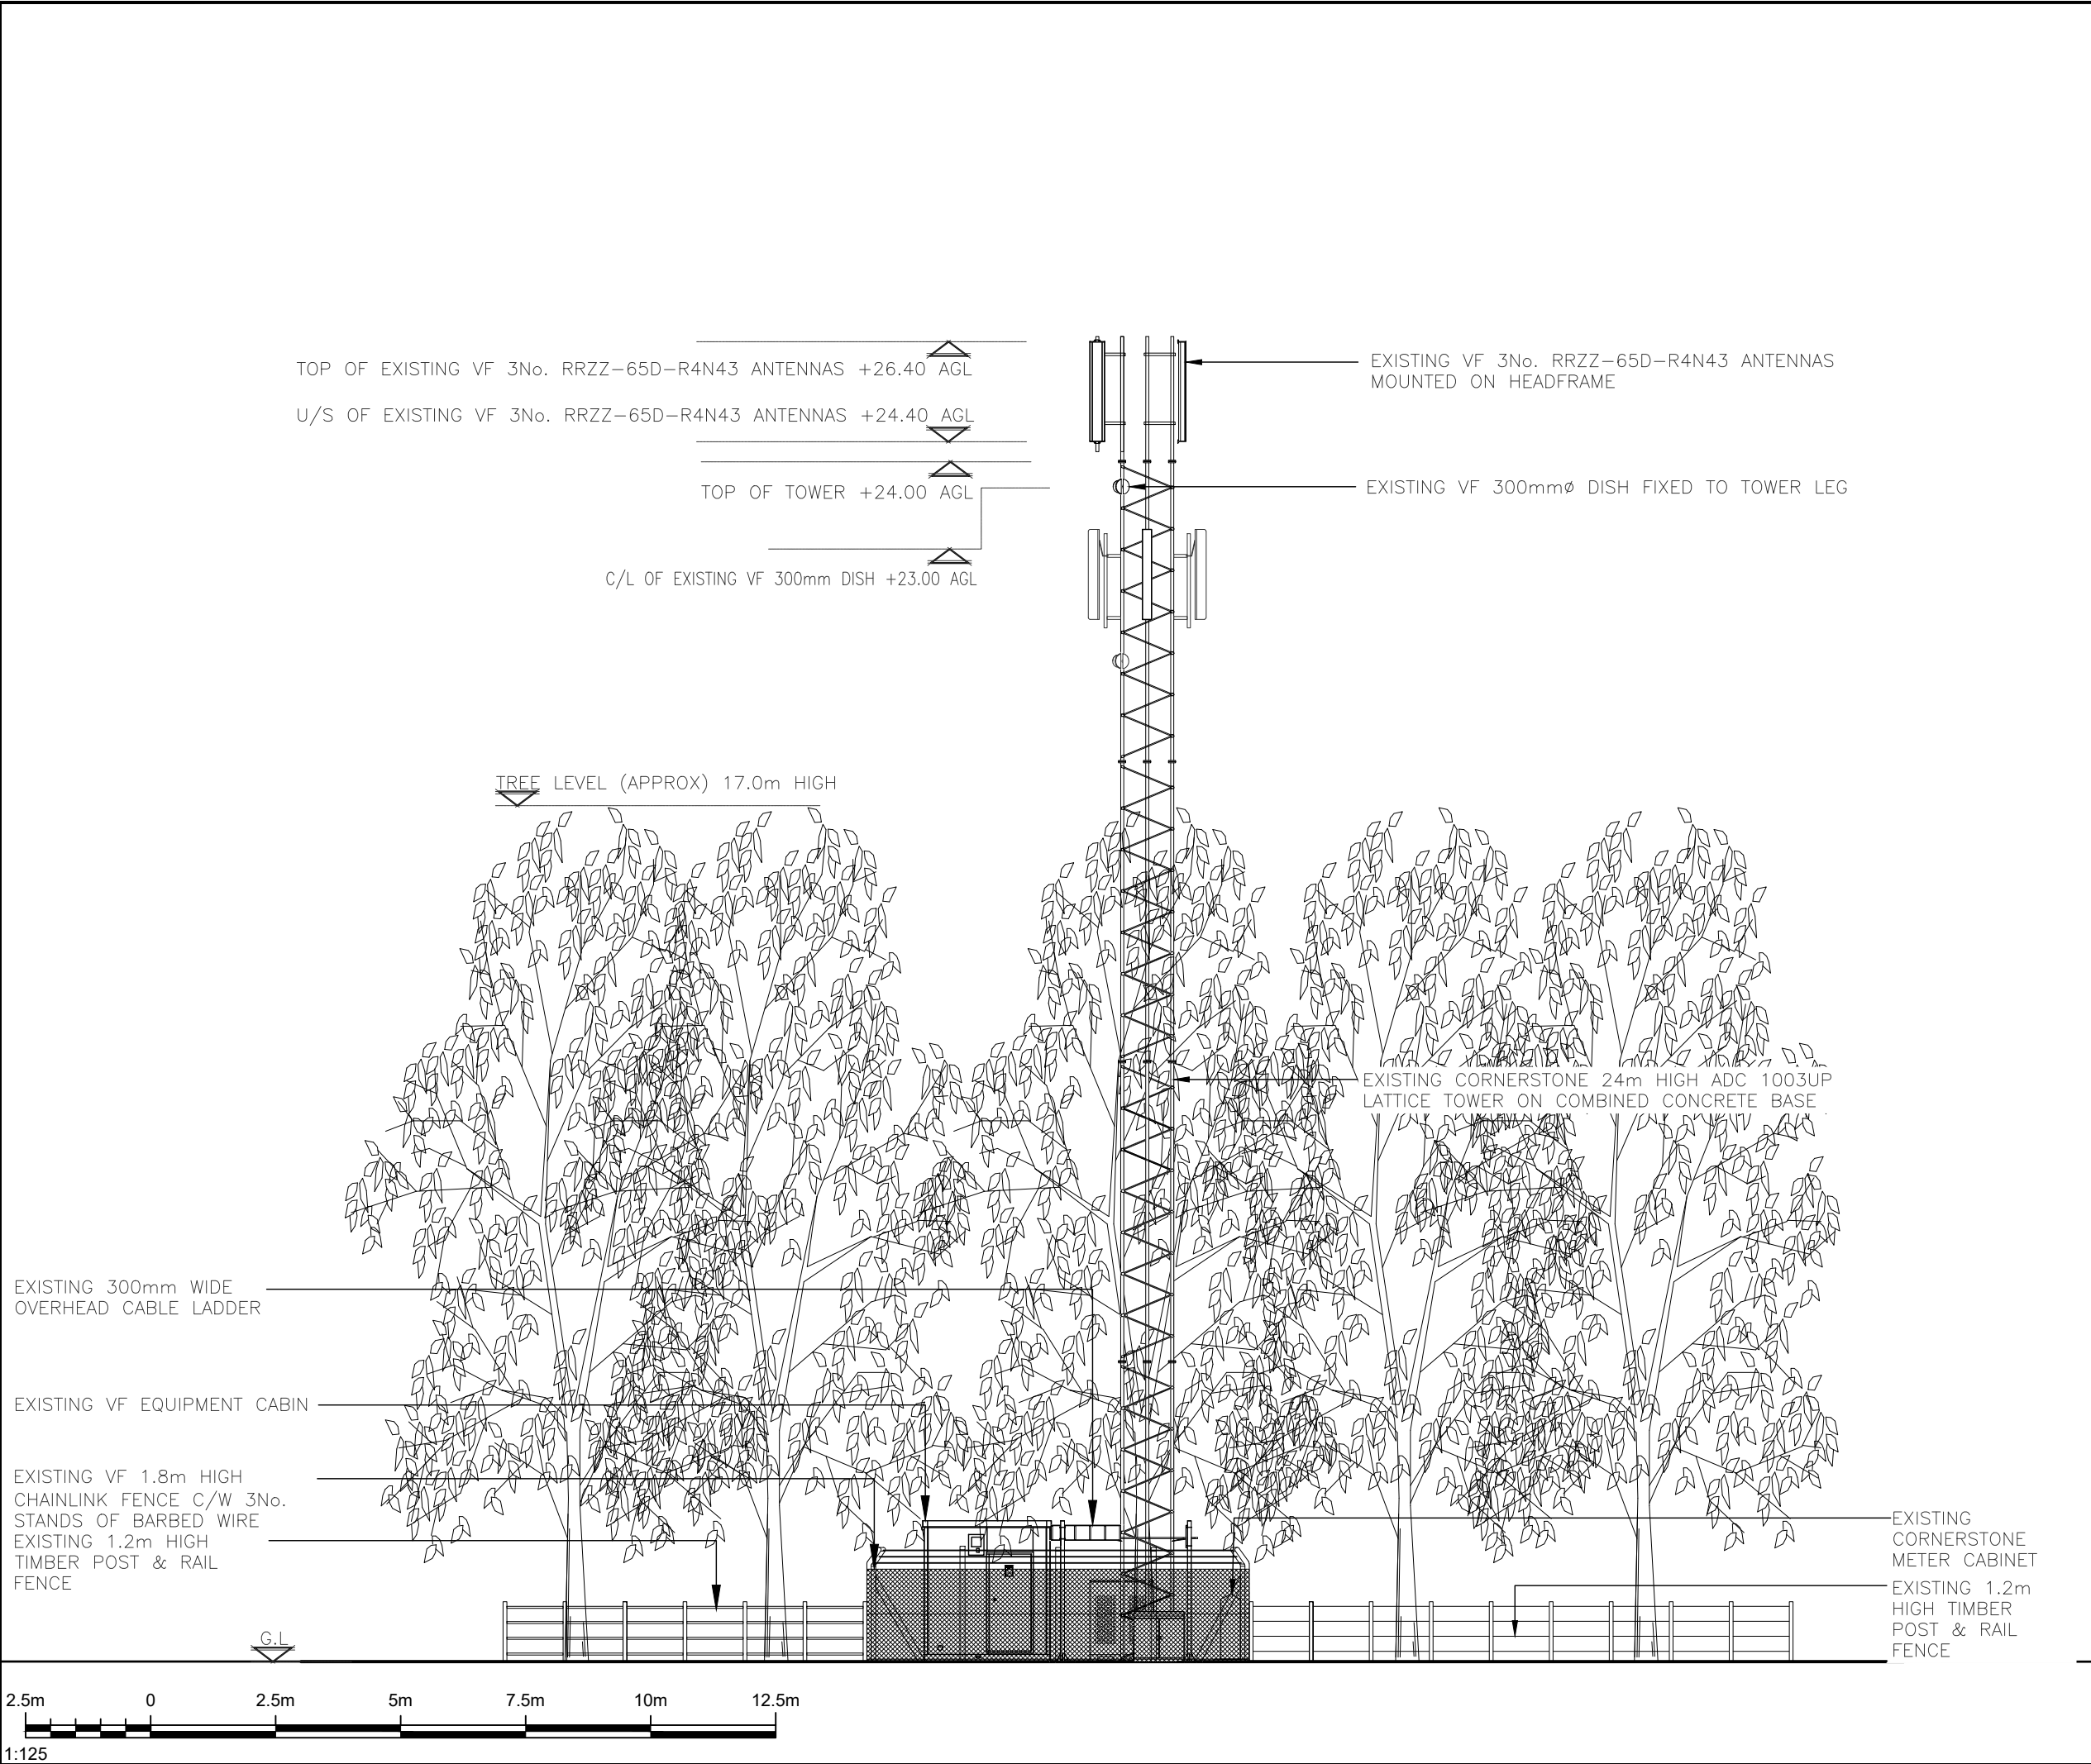

ALL DIMENSIONS ARE IN mm UNLESS NOTED OTHERWISE

N.G.R | E: 509009 N: 132852

2A	CONSTRUCTION ISSUE	KA	JP	01/04/26
1A	CONSTRUCTION ISSUE	KA	JP	31/03/26
REV	MODIFICATION	BY	CH	DATE



BEACONCOMMS
TELECOMMUNICATIONS INFRASTRUCTURE
UNIT E3 PITTS CLEAVE INDUSTRIAL ESTATE, TAVISTOCK, DEVON, PL19 0PW
sales@beaconcomms.co.uk Tel: +44 (0)1822 610610



cornerstone

Cell Name	Opt.
RIVERSIDE FARM	-

Cell ID No				
CSID	✓	VF	-	TEF
12696929		30141_11		-
Project No.	-	N/A	-	N/A
E313634		-		-

Site Address / Contact Details	
GUILDFORD FARM RUDGWICK HORSHAM ENGLAND RH12 3HZ	

Drawing Title:	EXISTING SITE ELEVATION
----------------	-------------------------

Purpose of issue:	CONSTRUCTION	Dwg Rev:
-------------------	--------------	----------

Drawing Number:	300	1A
-----------------	-----	----

Surveyed By: INS		Original Sheet Size: A3		Pack
Drawn: KA	Date: 01/04/26	Checked: JP	Date: 01/04/26	Issue: 2A