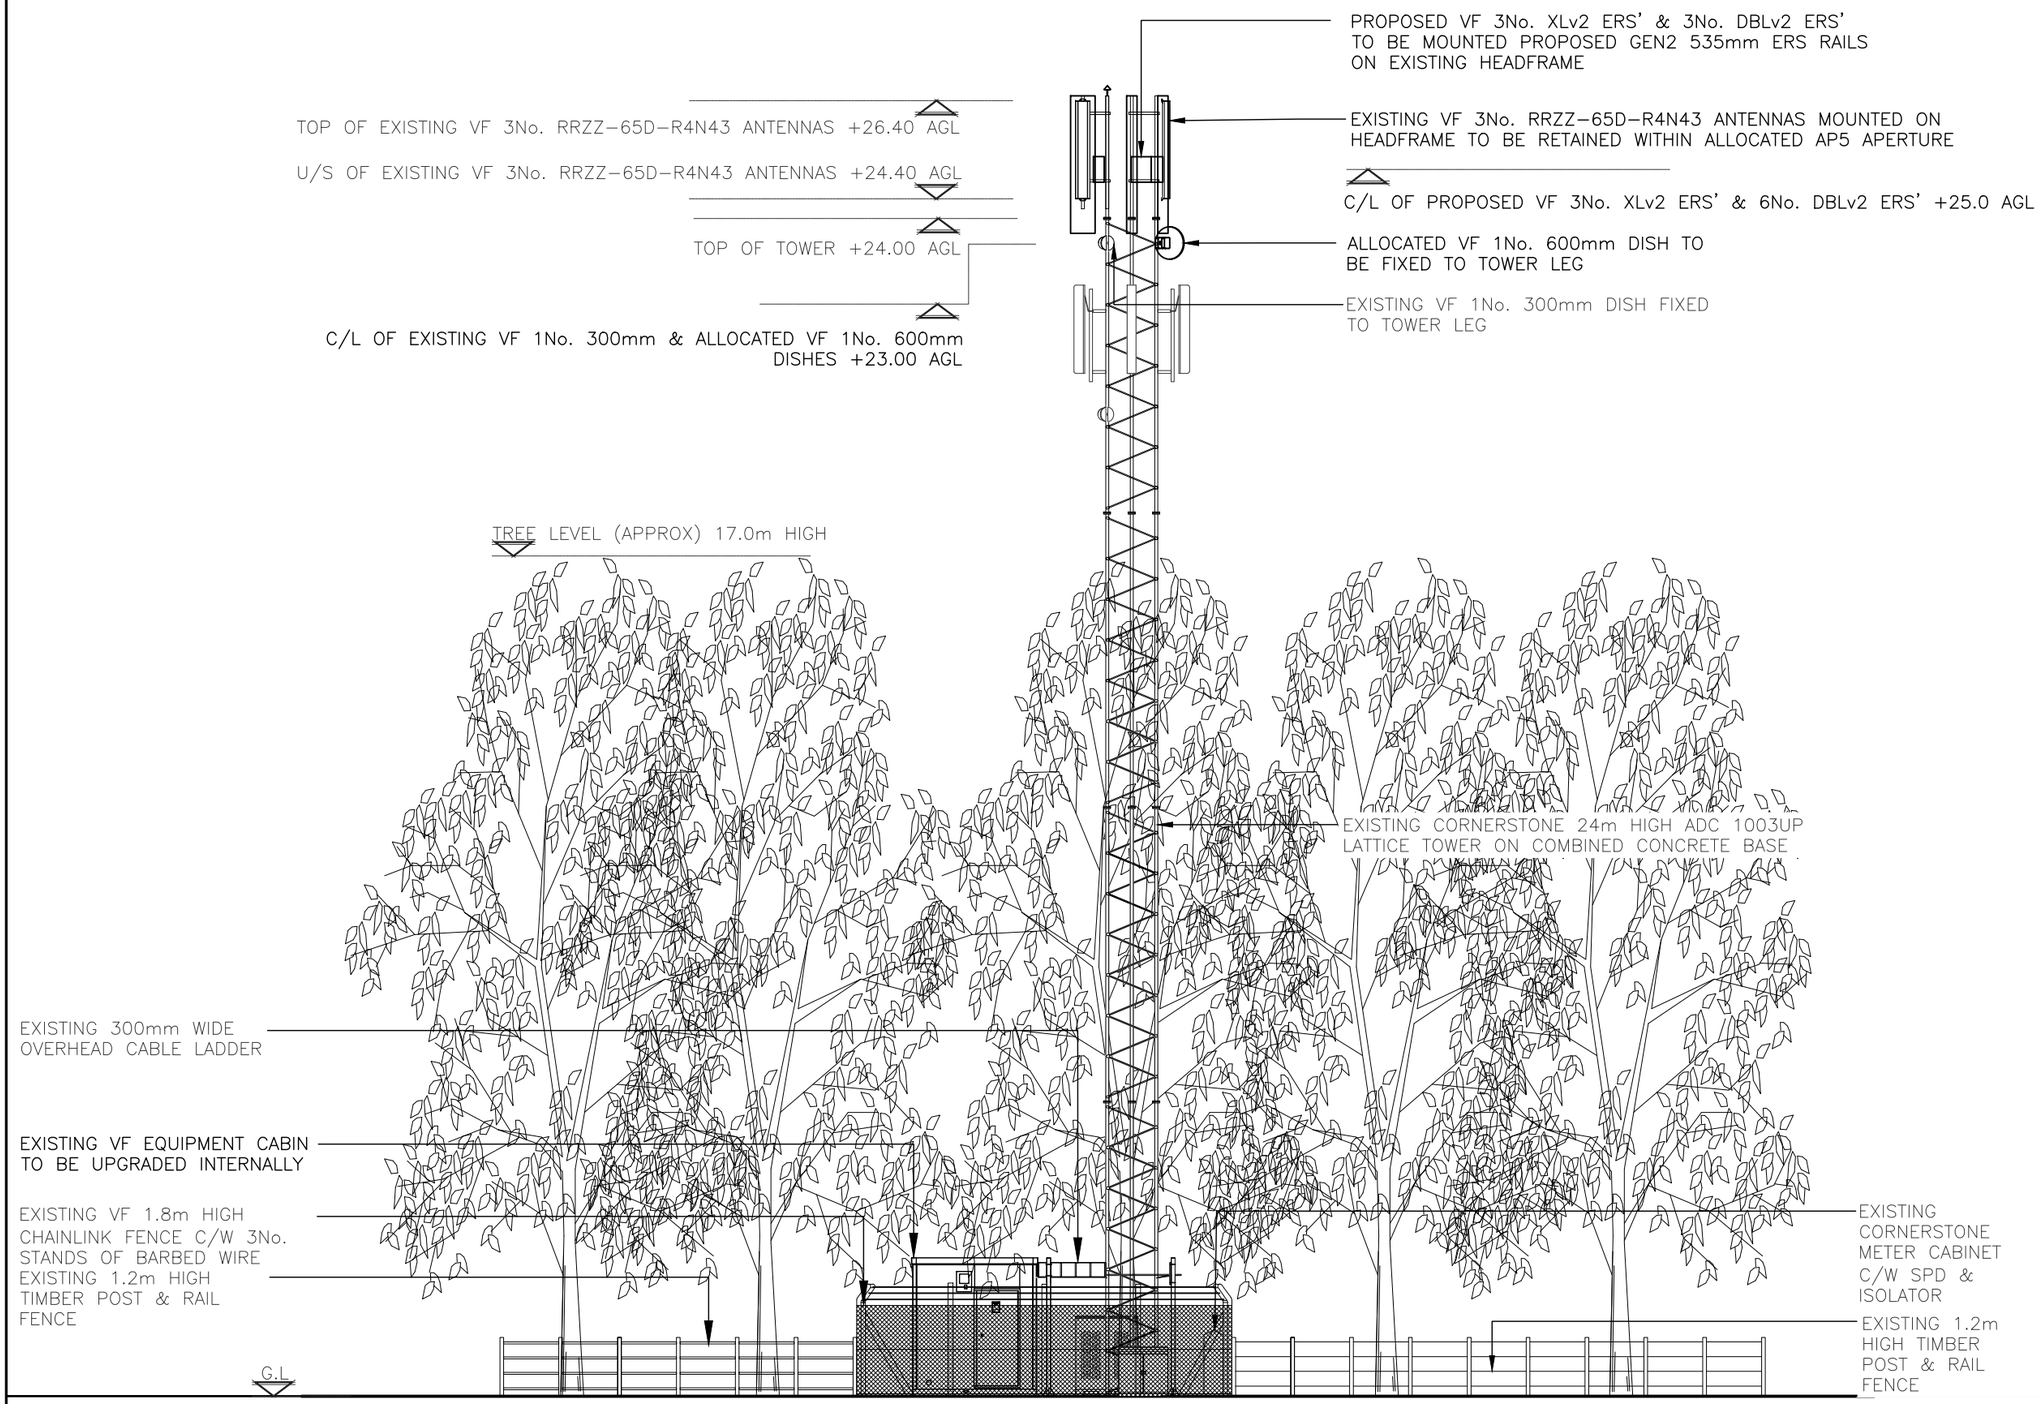


ALL DIMENSIONS ARE IN mm UNLESS NOTED OTHERWISE

N.G.R E: 509009 N: 132852

NOTES:

REV	MODIFICATION	BY	CH	DATE
2A	CONSTRUCTION ISSUE	KA	JP	01/04/26
1A	CONSTRUCTION ISSUE	KA	JP	31/03/26

BEACONCOMMS
TELECOMMUNICATIONS INFRASTRUCTURE
UNIT E3 PITTS CLEAVE INDUSTRIAL ESTATE, TAVISTOCK, DEVON, PL19 0PW
sales@beaconcomms.co.uk Tel: +44 (0)1822 610610

cornerstone

Cell Name	Opt.
RIVERSIDE FARM	–

Cell ID No

CSID	✓ VF	– TEF
12696929	30141_11	–
Project No.	– N/A	– N/A
E313634	–	–

Site Address / Contact Details

GUILDFORD FARM
RUDGWICK
HORSHAM
ENGLAND
RH12 3HZ

Drawing Title: PROPOSED SITE ELEVATION

Purpose of issue: CONSTRUCTION — Dwg Rev:

Drawing Number: 301 — 1A

Surveyed By:	Original Sheet Size:	Pack Issue:
INS	A3	2A

Drawn:	Date:	Checked:	Date:
KA	01/04/26	JP	01/04/26