

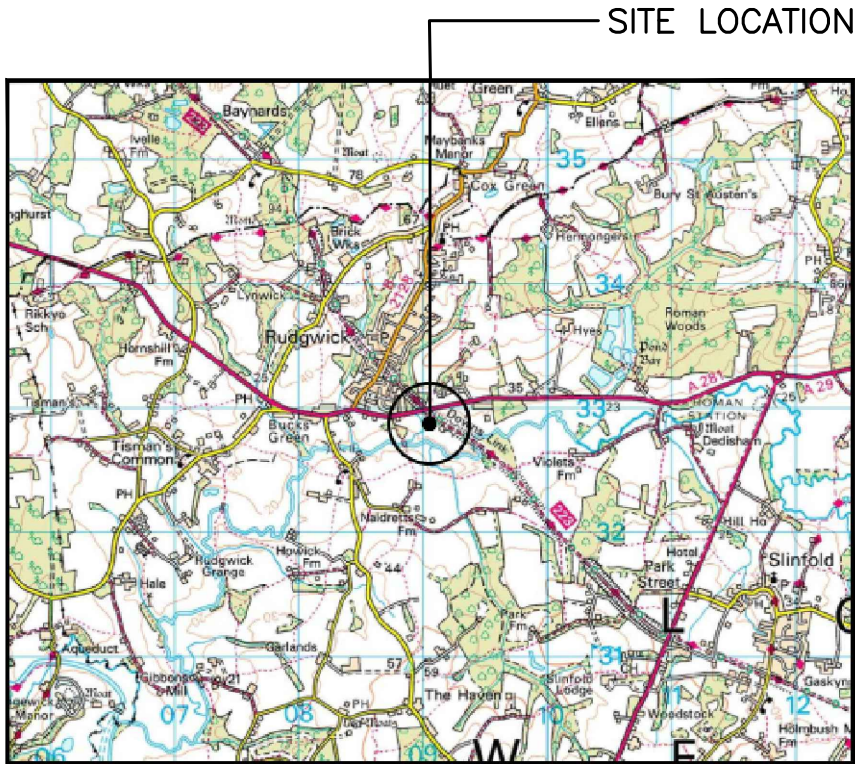


SITE LOCATION
(Scale 1:50000)

Ordnance Survey map extract based upon Landranger map series with the permission of the controller of Her Majesty's Stationery Office. Limited licence No. 100020449 Crown copyright.


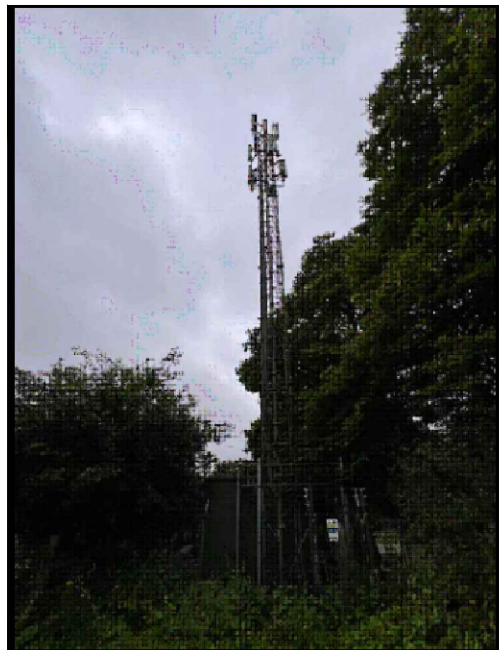


SITE PHOTOGRAPH

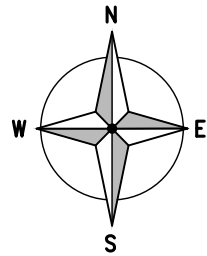

1329 00

1328 00

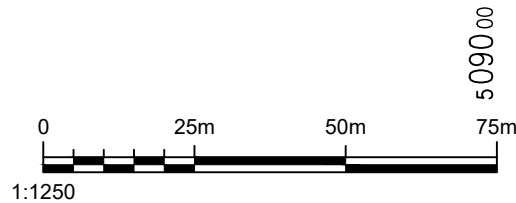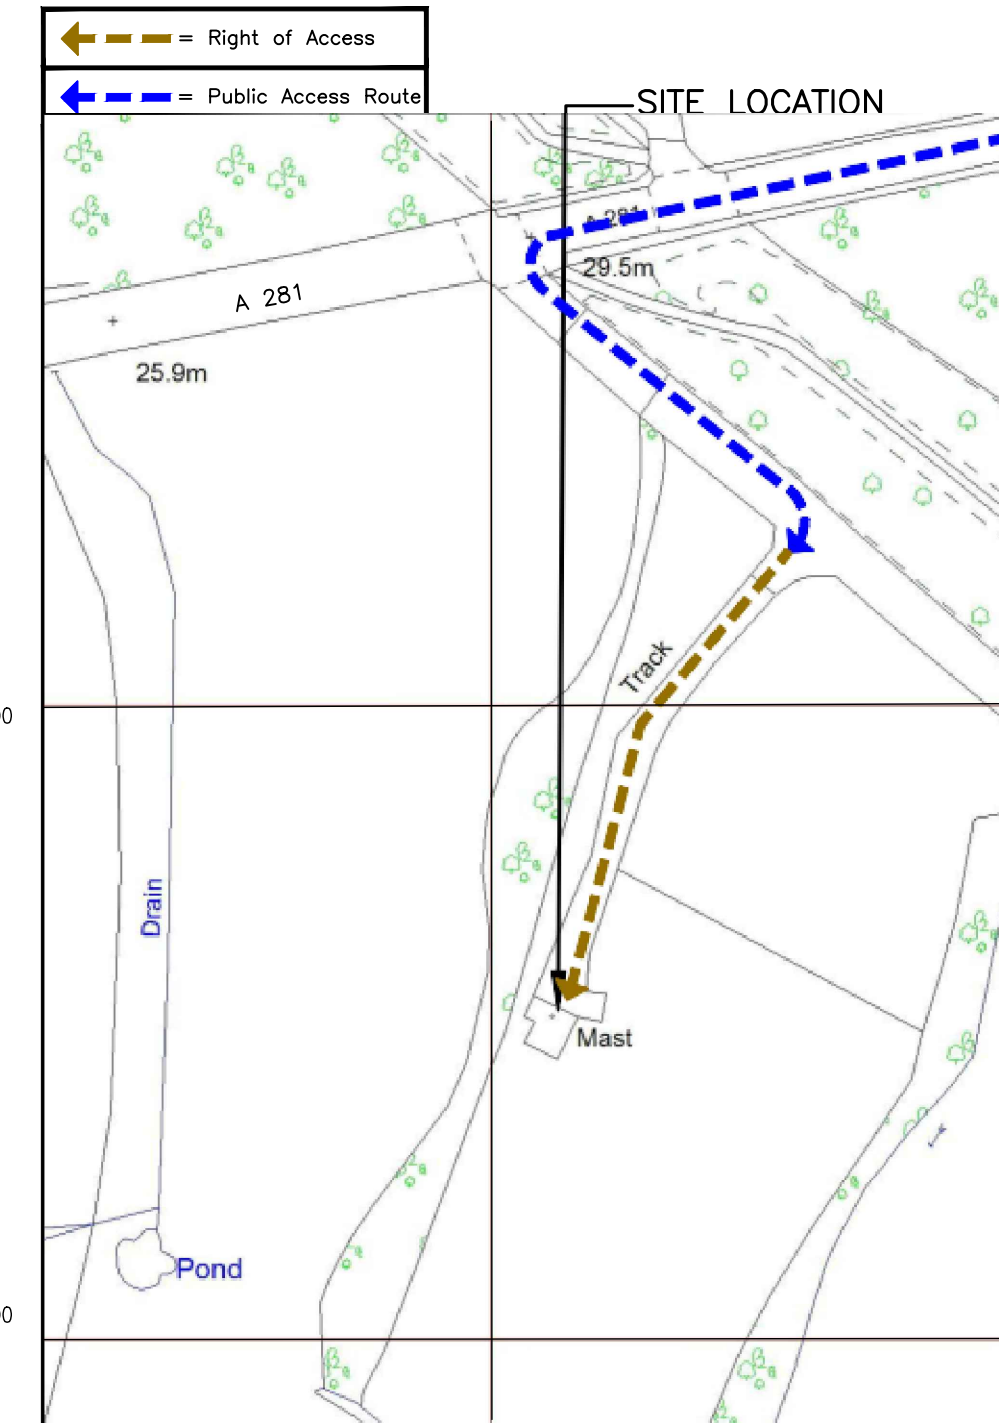

DETAILED SITE LOCATION
(Scale 1:1250)

Based upon Ordnance Survey map extract with the permission of the Controller of Her Majesty's Stationery Office. Crown copyright. Licence No. 100020449

W3W SITE – STAND.INCENSED.HOBBIES

ALL DIMENSIONS ARE IN mm UNLESS NOTED OTHERWISE

N.G.R | E: 509009 N: 132852

Directions
EXIT M25 JUNCTION 9 (LEATHERHEAD) AND HEAD SOUTH ON A24 TOWARDS DORKING AND HORSHAM. AFTER SOUTH HOLMWOOD TAKE A29 SOUTH SIGNED TO BILLINGSHURST AND PULBOROUGH. AT ROUNDABOUT ON OUTSKIRTS OF HORSHAM WHERE A281 MEETS A29 TURN RIGHT AND TAKE A281 SIGNED TO GUILFORD. TRAVEL APPROXIMATELY 1.5 MILES AND LOOK FOR SITE ON LEFT HAND SIDE, AS START TO DROP DOWN HILL TOWARDS RUDGWICK. (IF YOU REACH RUDGWICK AND B2128 TURNING YOU'VE GONE TOO FAR) PARK AT FARM GATE ON LEFT HAND SIDE AND WALK TO SITE LOCATED NEXT TO THE TREES

NOTES:

2A	CONSTRUCTION ISSUE	KA	JP	01/04/26
1A	CONSTRUCTION ISSUE	KA	JP	31/03/26
REV	MODIFICATION	BY	CH	DATE

BEACONCOMMS
TELECOMMUNICATIONS INFRASTRUCTURE

UNIT E3 PITTS CLEAVE INDUSTRIAL ESTATE, TAVISTOCK, DEVON, PL19 0PW
sales@beaconcomms.co.uk Tel: +44 (0)1822 610610

cornerstone

Cell Name		Opt.
RIVERSIDE FARM		–
Cell ID No		
CSID	✓ VF	– TEF
12696929	30141_11	–
Project No.	– N/A	– N/A
E313634	–	–
Site Address / Contact Details		
GUILDFORD FARM RUDGWICK HORSHAM ENGLAND RH12 3HZ		
Drawing Title: SITE LOCATION MAPS		
Purpose of issue: CONSTRUCTION		Dwg Rev:
Drawing Number: 100		2A
Surveyed By: INS	Original Sheet Size: A3	Pack Issue:
Drawn: KA	Date: 01/04/26	Checked: JP
Date: 01/04/26		2A