

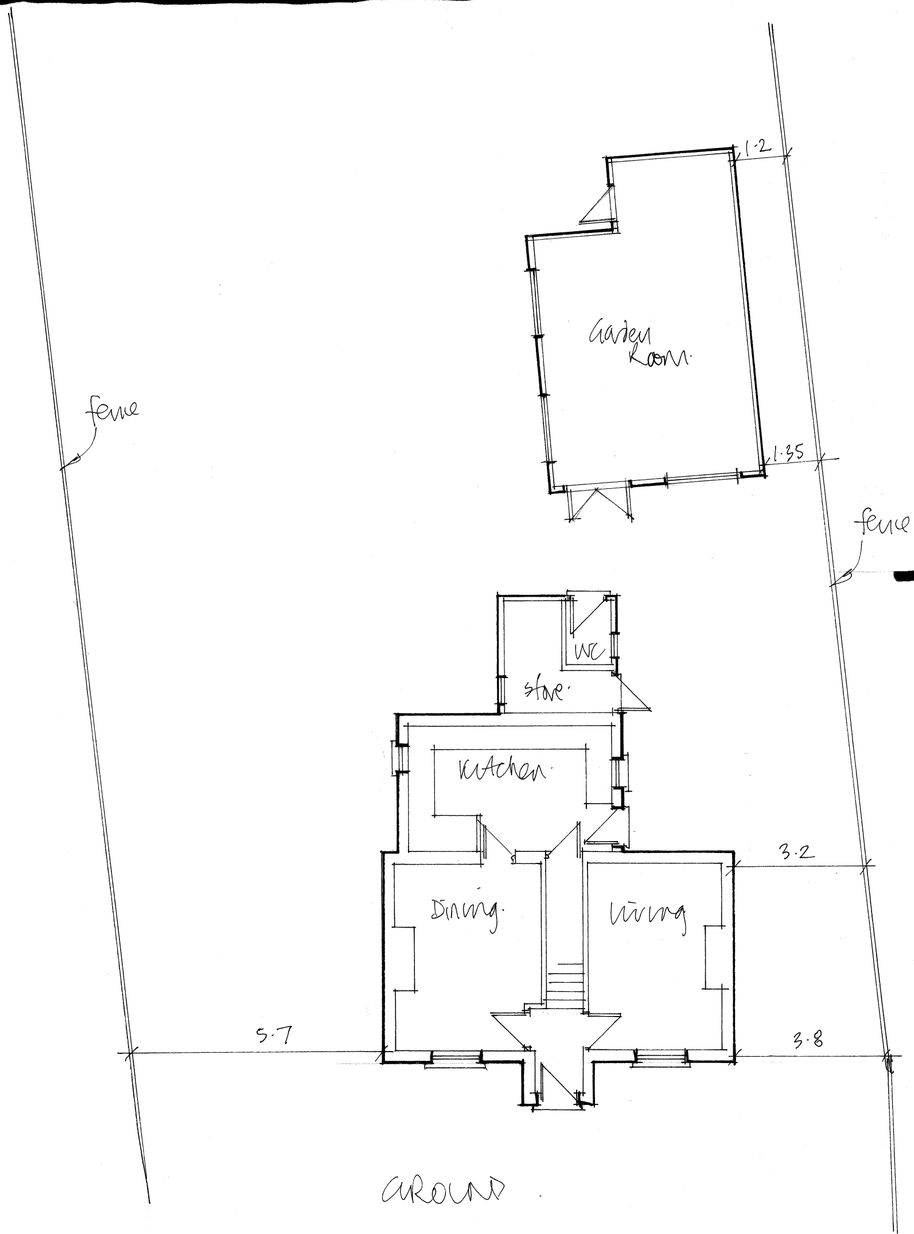

GROUND



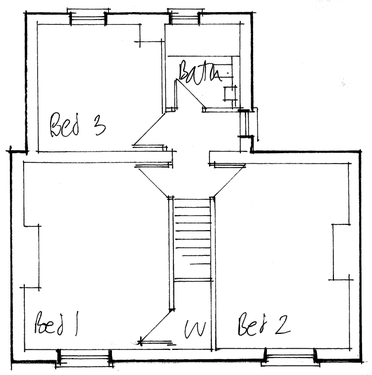

FIRST



EXISTING
FLOOR PLAN'S
+ ELEVATION'S
1:100

0 1 2 3 4 5·0M

FUSIONArchitecture Ltd
Orchard End
Hazeley Bottom
Hartley Wintney
Hampshire
RG27 8LU
Tel/Fax 01252 842026

Job Title

Extension and alterations
Chandos
Billingshurst Road
Coolham
W Sussex
RH13 8QN

Client

Sarah Macgill and Alison Daw

Drawing Title

Existing floor plans and elevations

Scale As shown | **Dwg size**...A2

Drwg No. 2472/03 | **Rev**

© Copyright remains with Fusion Architecture