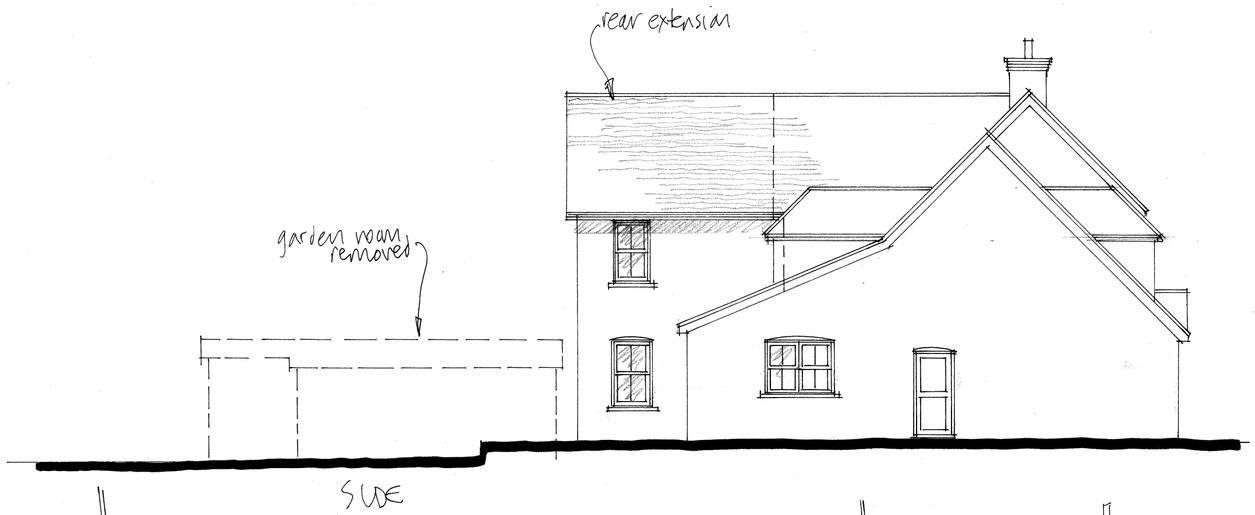

SIDE

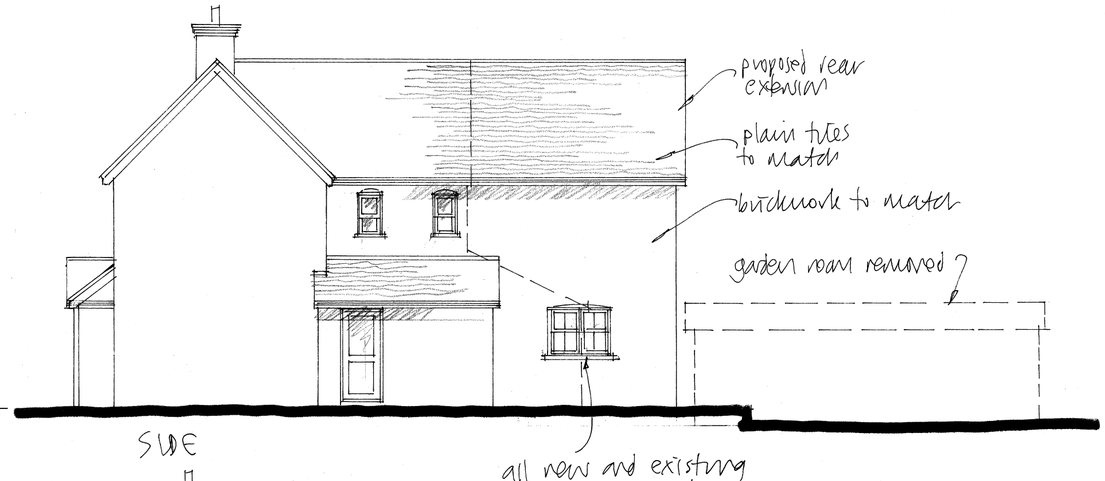

SIDE

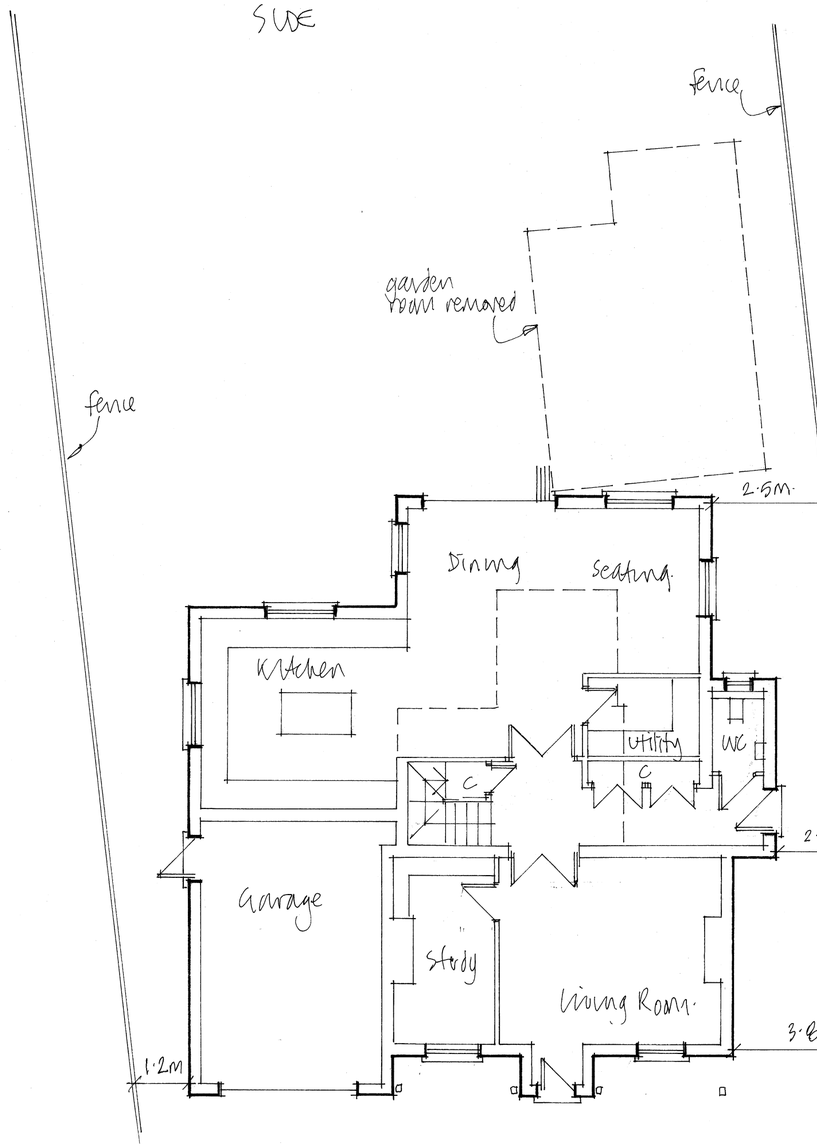

GROUND



REAR



FRONT

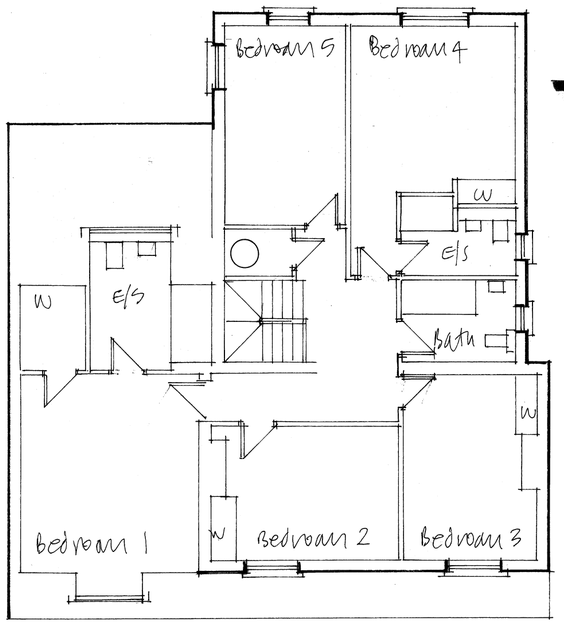

FIRST

PROPOSED
FLOOR PLANS
AND ELEVATIONS
1:100

0 1 2 3 4 5·0M

FUSIONarchitecture Ltd
Orchard End
Hazeley Bottom
Hartley Wintney
Hampshire
RG27 8LU
Tel/Fax 01252 842026

Job Title

Extension and alterations
Chandos
Billingshurst Road
Coolham
W Sussex
RH13 8QN

Client

Sarah Macgill and Alison Daw

Drawing Title

Proposed floor plans and elevations

Scale As shown | **Dwg size**....A2

Drwg No. 2472/04 | **Rev**

© Copyright remains with Fusion Architecture