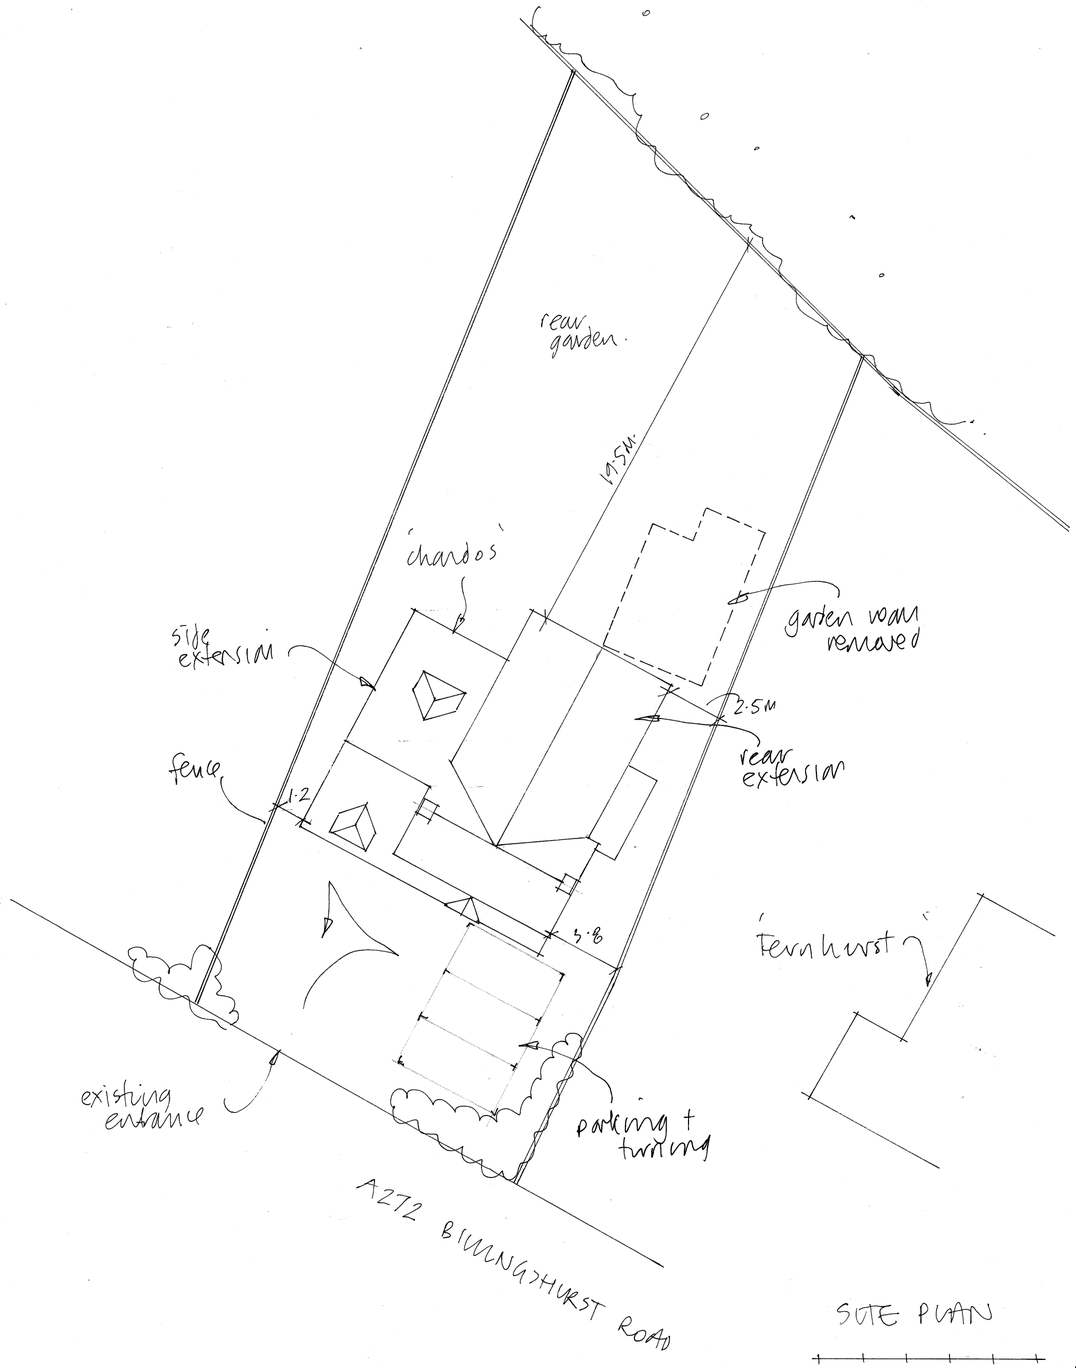

SITE PLAN

0 2 4 6 8 10·0M

N

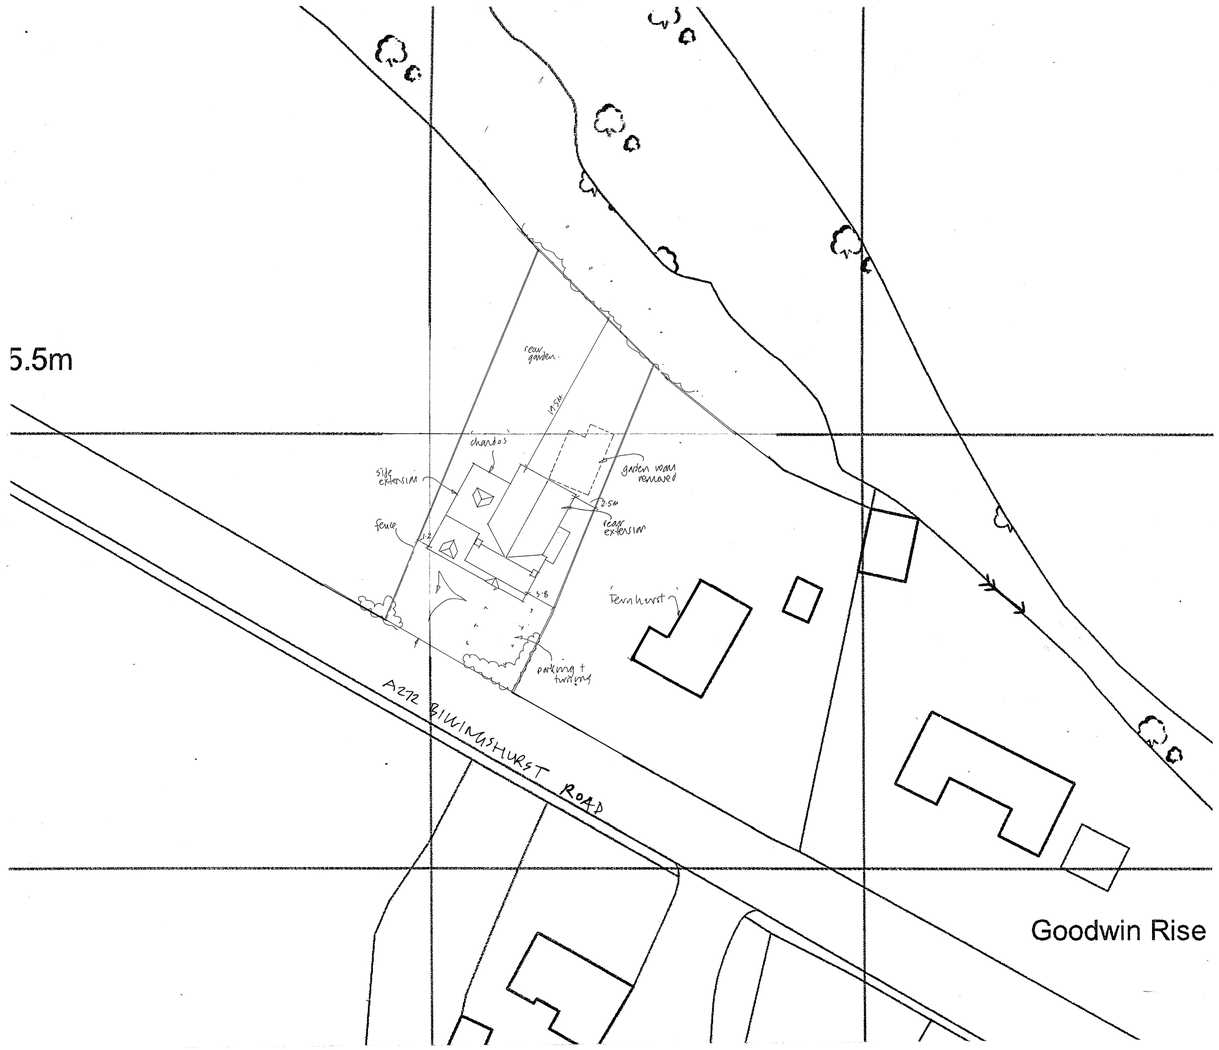

BLOCK PLAN
1:500

0 10 20·0M

o/s copy licence
100046827

FUSIONarchitecture Ltd
Orchard End
Hazeley Bottom
Hartley Wintney
Hampshire
RG27 8LU
Tel/Fax 01252 842026

Job Title

Extension and alterations
Chandos
Billingshurst Road
Coolham
W Sussex
RH13 8QN

Client

Sarah Macgill and Alison Daw

Drawing Title

Site and block plan

Scale As shown | **Dwg size**...A2

Drwg No. 2472/05 | **Rev**

© Copyright remains with Fusion Architecture