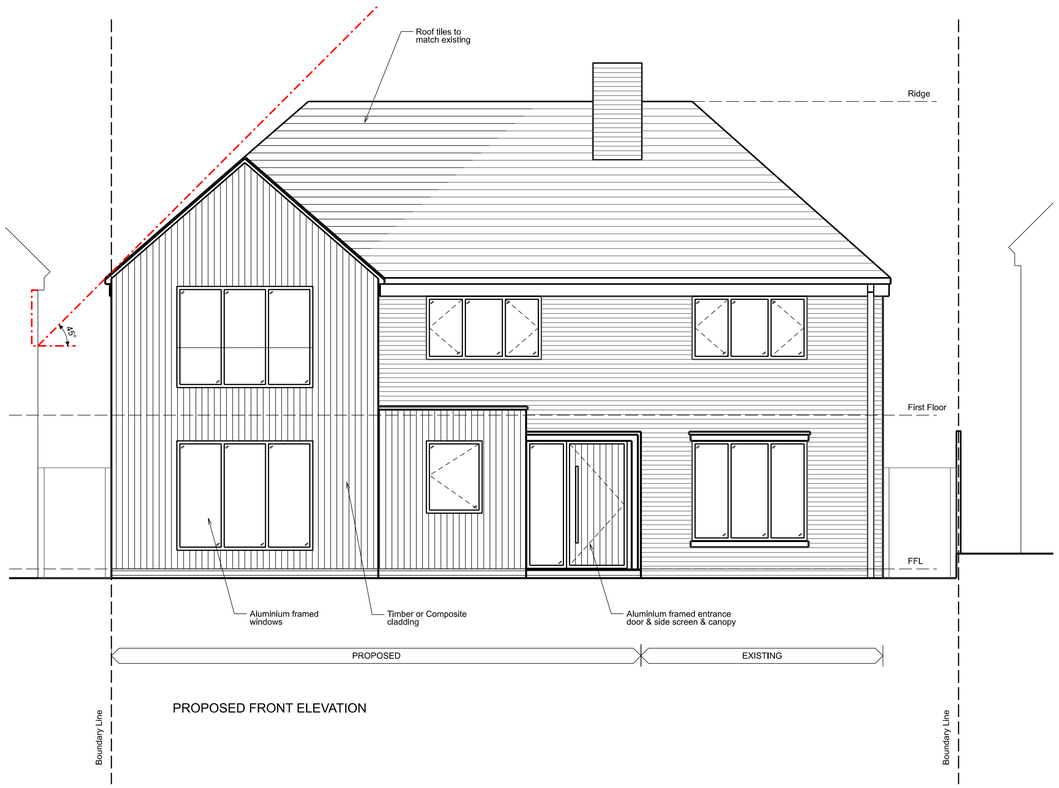

PROPOSED FRONT ELEVATION



PROPOSED SIDE ELEVATION



PROPOSED REAR ELEVATION

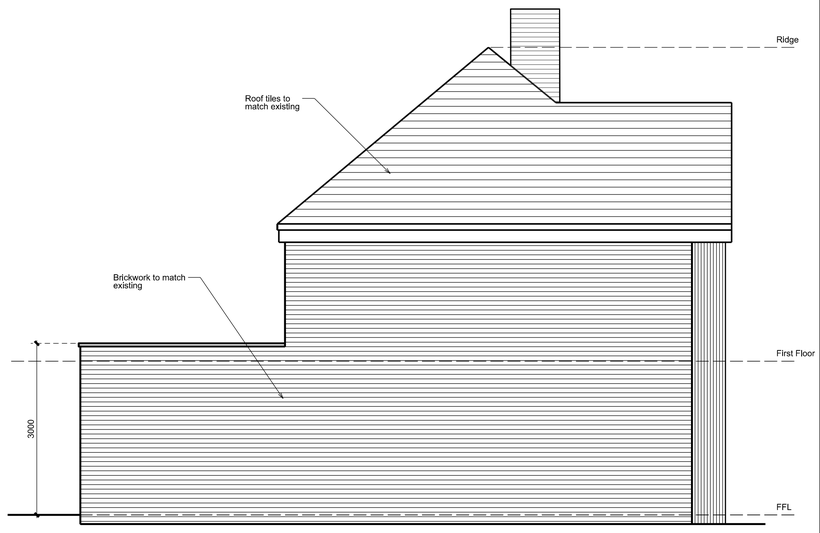

PROPOSED SIDE ELEVATION

Scale 1:50 @ A1

Notes:
- This drawing is copyright.
- Do not scale dimensions from this drawing.
- All discrepancies on this drawing are to be reported to the architect.
- Do not modify any element of this drawing.
- Use drawing only for purpose(s) issued.

No Design Risk Register

Rev	Date	Revision Notes
P1	18.11.24	Issued for Planning

Project
22 Irwin Drive
Horsham
West Sussex
RH12 1NH

Drawing Title
Proposed Elevations

Job No	Date	Scale@A1
240301	Oct 2024	1:50

Status
Planning

Drawing No	Rev
P-02	P1