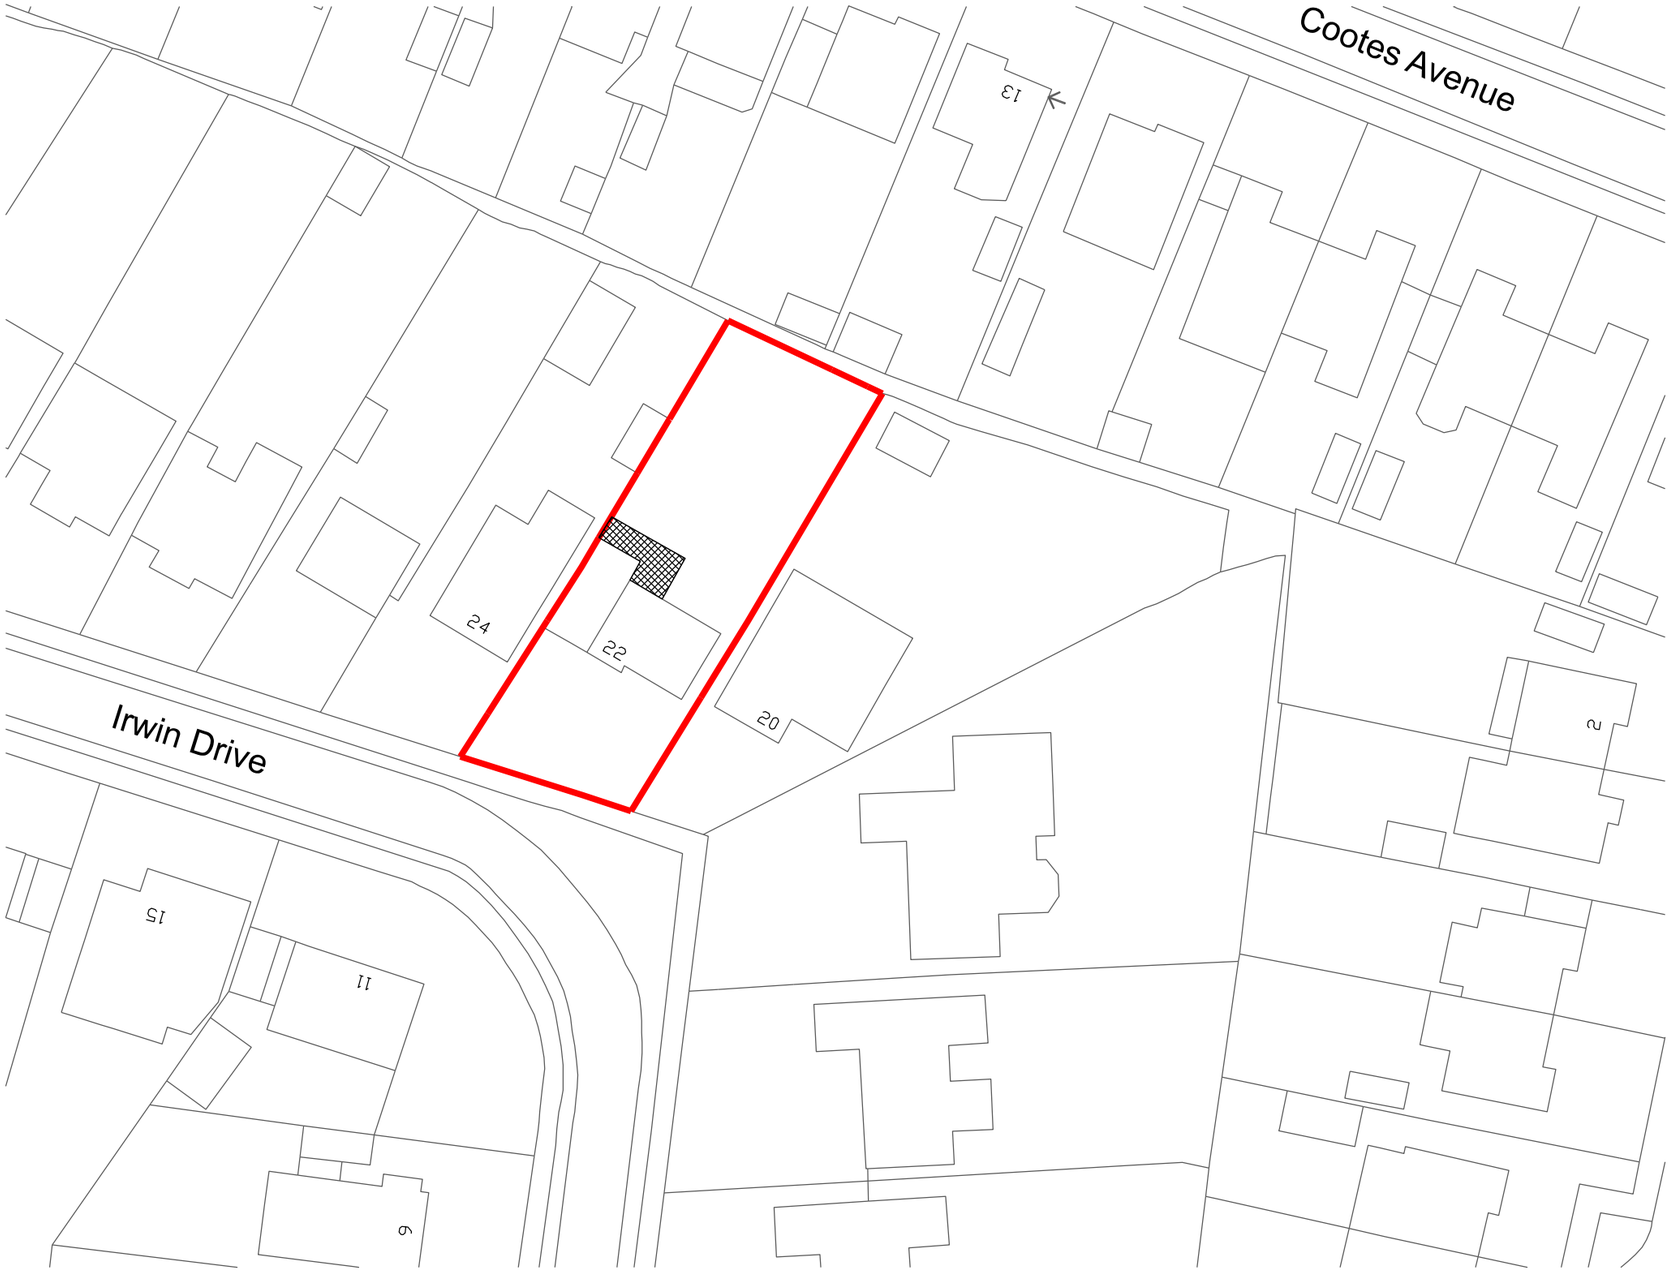

Serial number: 299256
© Crown copyright and database right 2024
Ordnance Survey licence AC0000848283
Reproduction in whole or in part is prohibited
without the prior permission of Ordnance Survey.

Notes:
• This drawing is copyright.
• Do not scale dimensions from this drawing.
• All discrepancies on this drawing are to be reported to the architect.
• Do not modify any element of this drawing.
• Use drawing only for purpose(s) issued.

No Design Risk Register

KEY

Application site boundary

Area of proposed development

NORTH

Rev	Date	Revision Notes
P1	18.11.24	Issued for Planning

Project
22 Irwin Drive,
Horsham
RH12 1NH

Drawing Title
Site Plan

Job No	Date	Scale@A3
240301	Oct 2024	1:500

Status
Planning

Drawing No	Rev
SP-02	P1