

Materials Key

Newbridge Quarter


- 1 Red Multi Brick
- 2 Red Roof Tiles
- 3 Black Weatherboarding
- 4 Mono Porch
- 5 Curved Solider Course Header
- 6 Brick Cill
- 7 Single Brick band plinth detail

Green Edge

- 8 Brown Multi Brick
- 9 Brown Roof Tiles
- 10 Tile Hanging
- 4 Mono Porch
- 5 Curved Solider Course Header
- 6 Brick Cill
- 7 Single Brick band plinth detail

Central Core

- 1 Red Multi Brick
- 8 Brown Multi Brick
- 9 Brown Roof Tiles
- 11 Grey Roof Tiles
- 12 Sage Green Weatherboarding
- 13 Flat Roof Porch
- 7 Single Brick band plinth detail
- 14 Solider Course Header
- 15 Triple Brick Banding
- 6 Brick Cill
- 16 Juliet Balcony

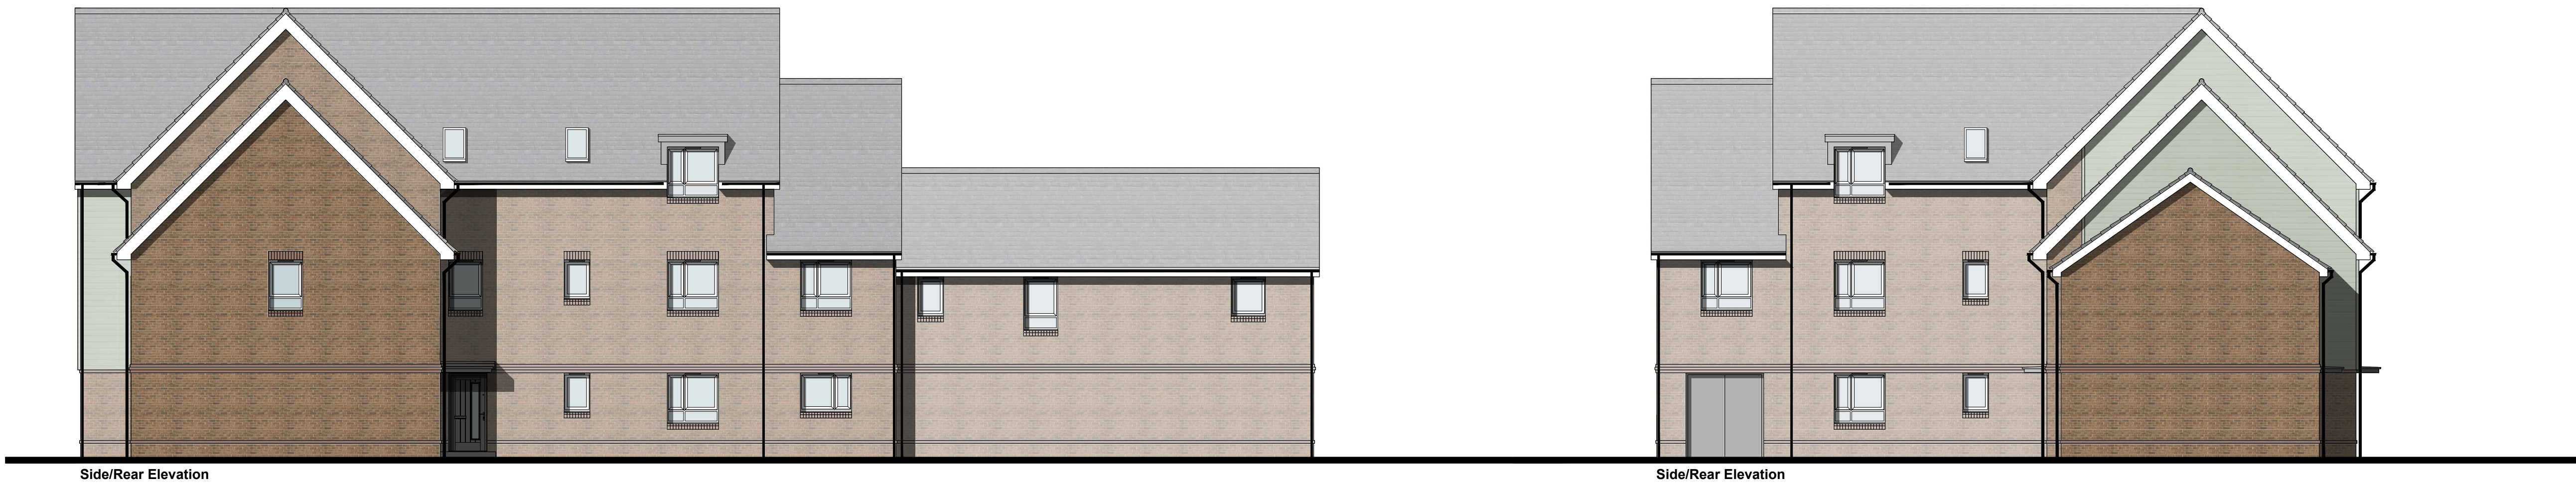

C	08.04.26	Elevations Updated	MC	KE
B	17.03.26	Updated Plot Numbers	MC	KE
A	06.03.26	Amended Plot Numbers	MC	KE
Rev	Date	Revision Details	Dr	Ch



E hello@ecearchitecture.com
W ecearchitecture.com

Creativity. Quality. Commerciality.
Rethink what's possible

Client's Name
Taylor Wimpey South Thames

Job Title
Lower Broadbridge Farm,
Broadbridge Heath

Drawing Title
Proposed Elevations
Flat Blocks Sheet 1

Scale
1:100 @ A1 / 1:200 @ A3

Drawn
KE/KB

Checked
KE

Date
24.02.26

Job No
7564

Drawing No
PL-61

Rev
C

Status
APPROVAL