


Southwater Sports Club

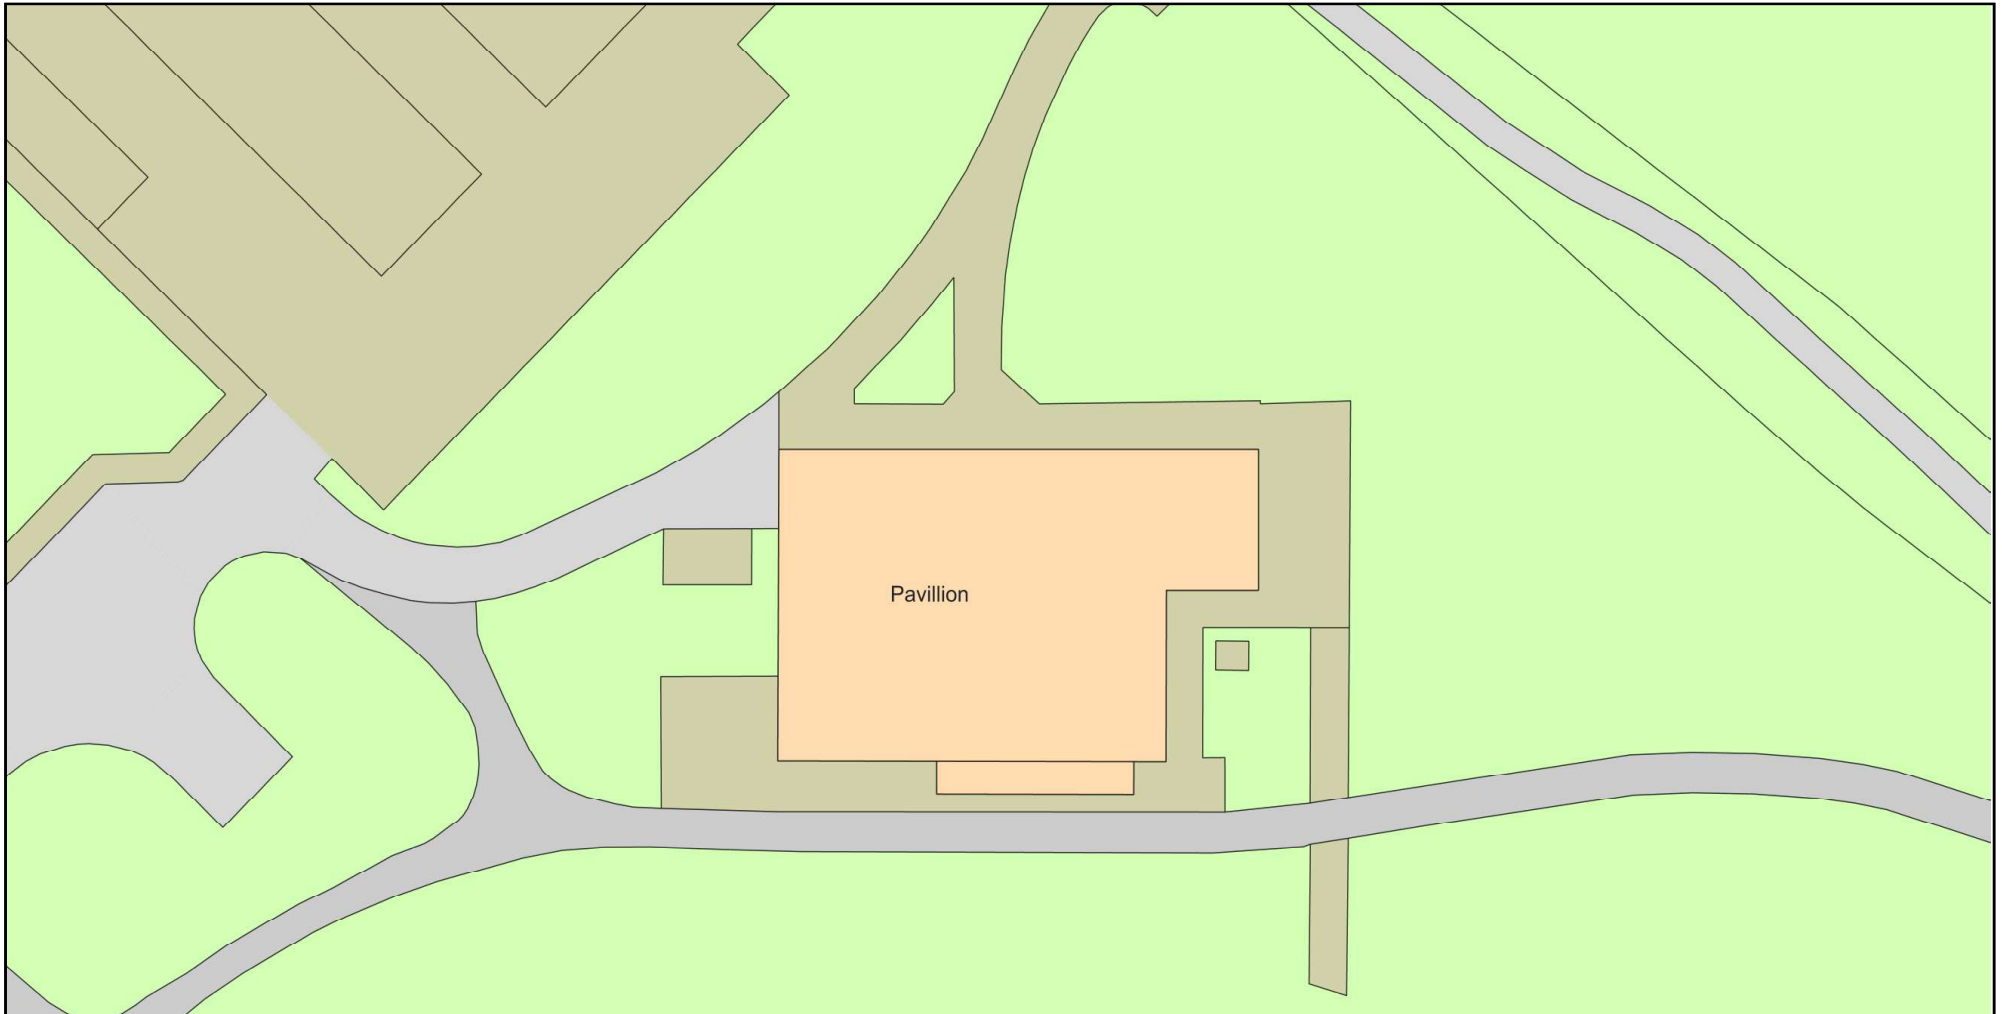

0 20
Metres



Plan Produced for: Paul Tillier

Date Produced: 22 Dec 2025

Plan Reference Number: TQRQM25356144545707

Scale: 1:500 @ A4

© Crown copyright and database rights 2025 OS 100042766