


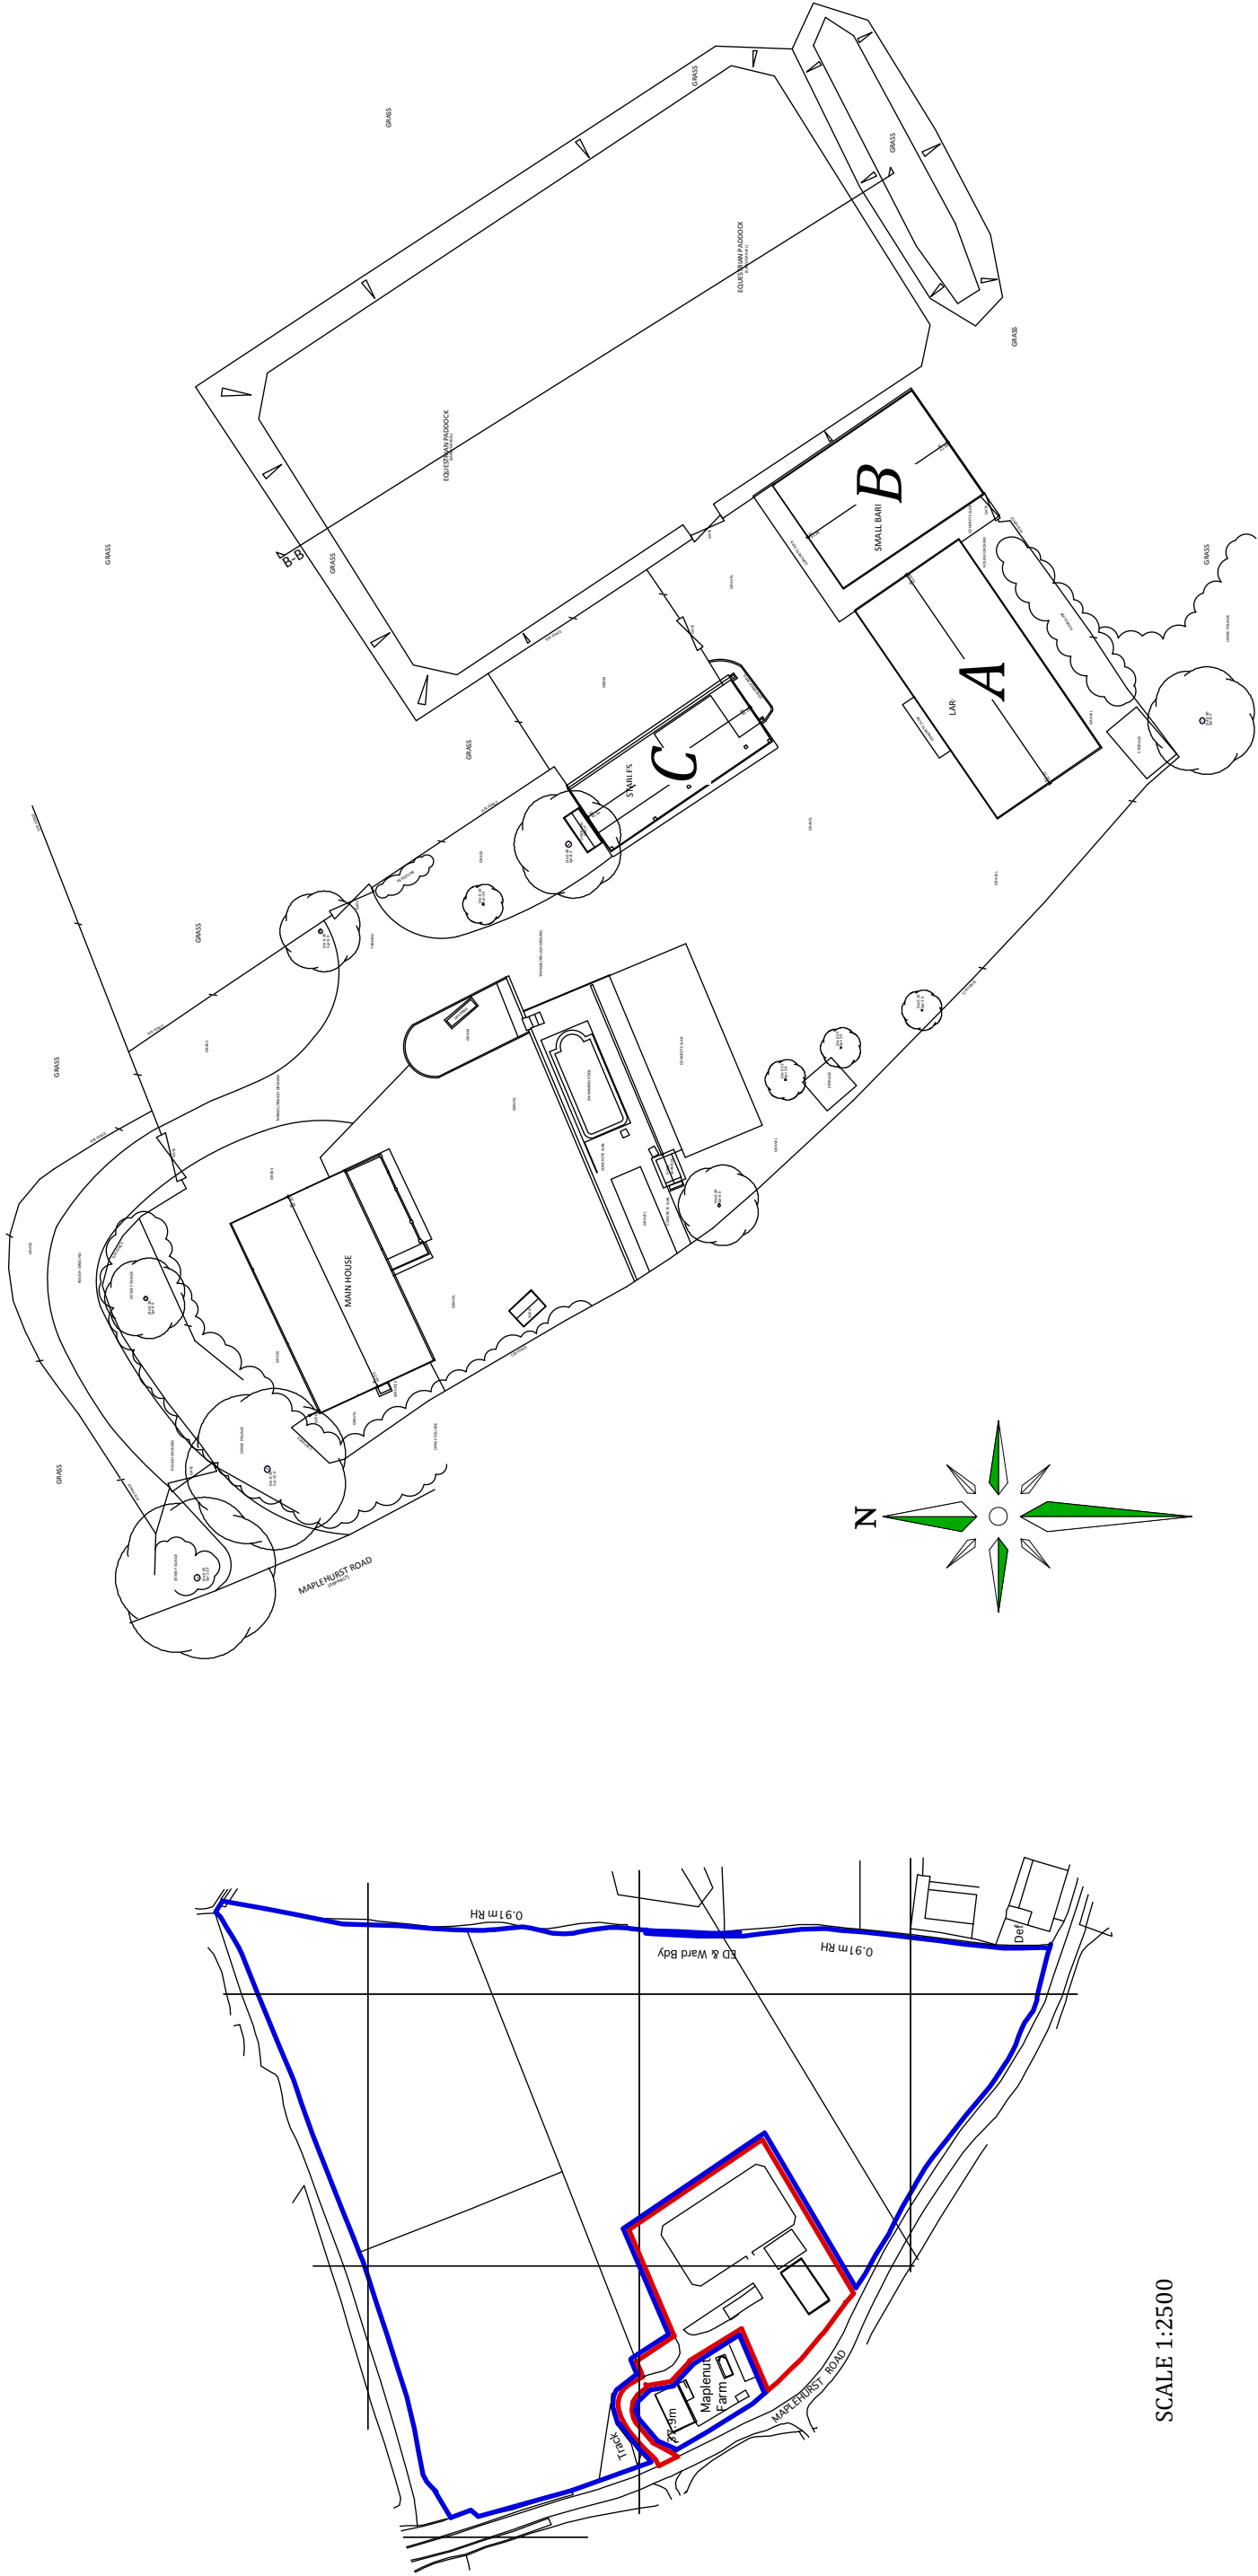

SCALE 1:500



SCALE 1:2500

10cm = 250 Metres at scale 1:2500
10cm = 125 Metres at scale 1:1250

10cm = 50 Metres at scale 1:500
10cm = 25 Metres at scale 1:250

10cm = 10/20 Metres at scale 1:100/1:200
10cm = 5 Metres at scale 1:50

This drawing is based on a survey carried out and subsequent plans prepared in 2025 by Archidata Ltd, The Design Studio, 94 High Street, Steyning BN44 3RD

The Drawings supporting this application have been produced to be handled and viewed electronically and are best viewed on screen to see fine detail that may not appear on printed versions depending on the type of printer used and the size of print etc, for which Brett Incorporated Ltd accepts no liability.

BRETT INCORPORATED Planning and Development Services LIMITED 	18 Seal Road, Selsey, Chichester, West Sussex, PO20 0HW TEL: 01403 258800 MOBILE: 07710 624420 E-MAIL: office@brettinc.co.uk MANAGING DIRECTOR SIMON BRETT M.R.T.P.I REGD OFFICE: 18 SEAL ROAD, SELSEY, CHICHESTER, WEST SUSSEX, PO20 0HW REGD IN THE UK No. 4685163 VAT REG No. 823 8236 44 www.brettinc.co.uk			
	Client:	Mr & Mrs S Matthews	Drq No: 1895.2/01	Date: December 2025
	Project:	Maplenut Farm, Maplehurst Road, West Grinstead	Scales: 1:2500 & 1:500 Original Plan Size A3 Drawn: Gonzo	
	Drawing:	Location and Block Plans	This drawing is the copyright of Brett Incorporated Limited. The contractor should not reproduce or copy this drawing without the written permission of Brett Incorporated Limited. It is the contractor's responsibility to ensure that all works are in compliance with the current statutory requirements. Unless otherwise stated, this drawing has been prepared for the purposes applied for. Any Ordnance Survey plans in this document have been reproduced from the Ordnance Survey website with the permission of the Controller of Her Majesty's Stationary Office. Crown copyright of Brett Incorporated Limited. 18 Seal Road, Selsey, Chichester, West Sussex PO20 0HW Licence No. 1100793	