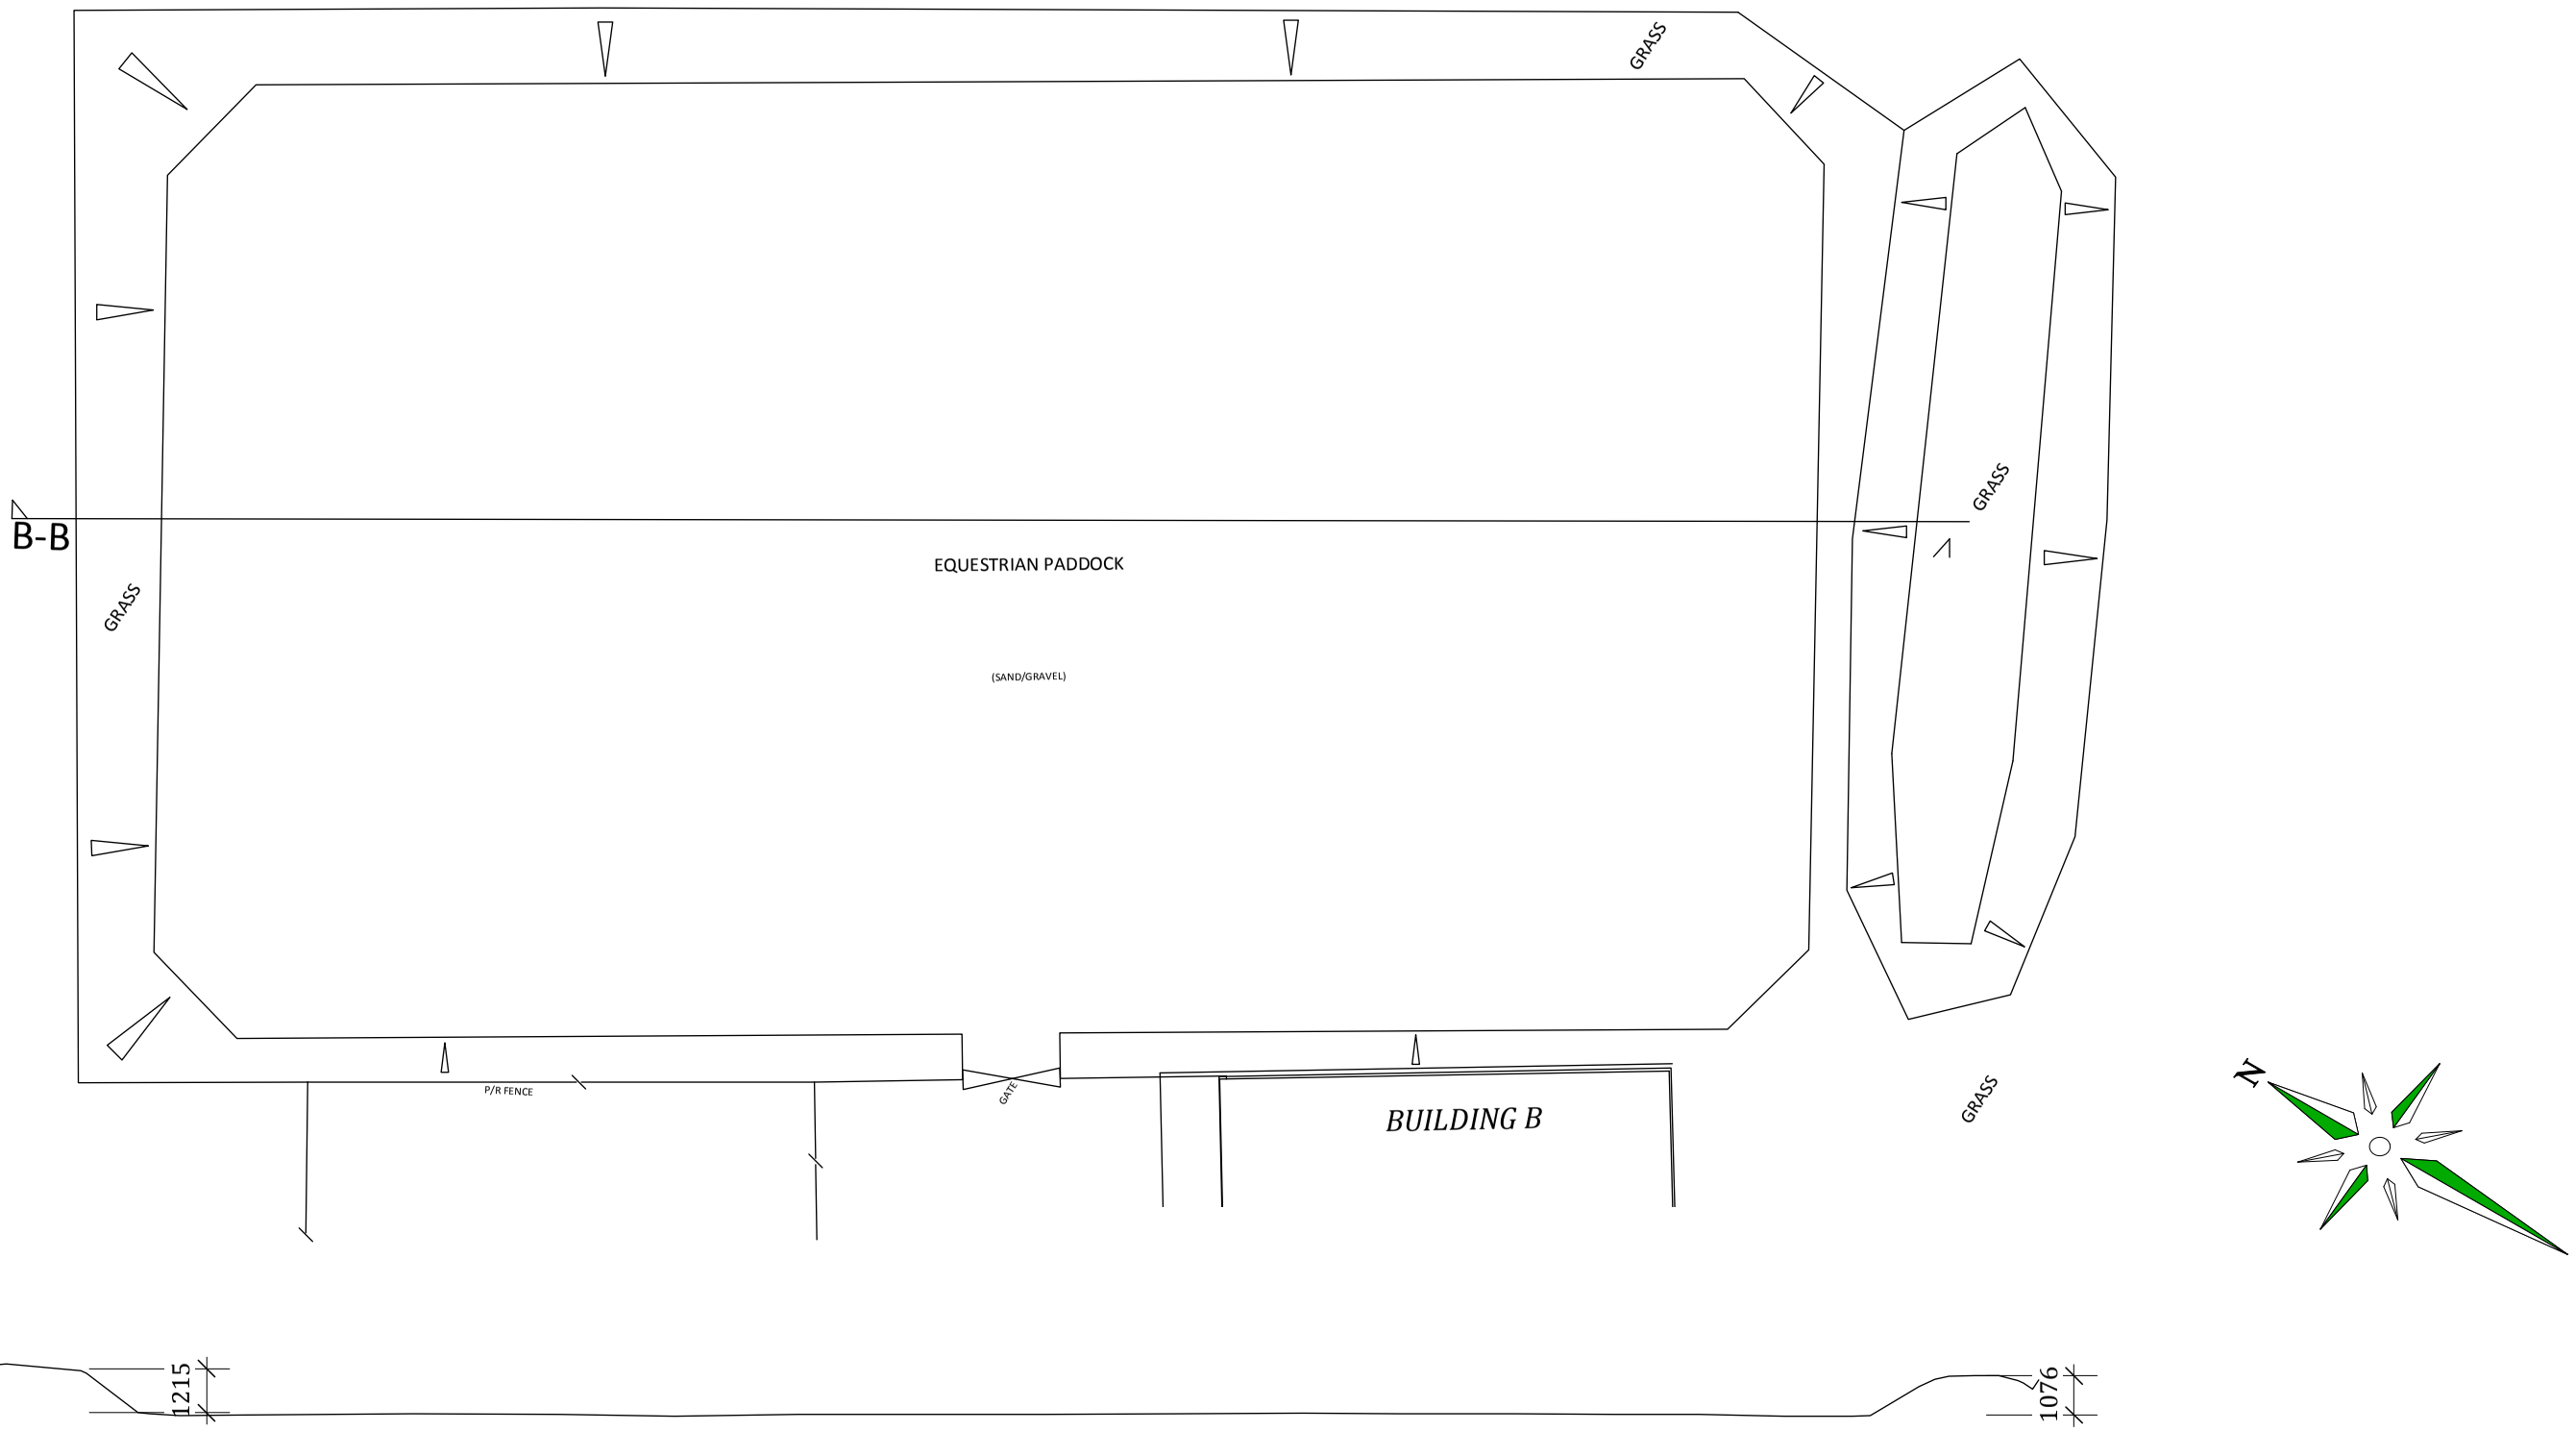


CROSS SECTION B-B

SCALE 1:200

This drawing is based on a survey carried out and subsequent plans prepared in 2025 by Archidata Ltd, The Design Studio, 94 High Street, Steyning BN44 3RD

10cm = 250 Metres at scale 1:2500 10cm = 125 Metres at scale 1:1250	10cm = 50 Metres at scale 1:500 10cm = 25 Metres at scale 1:250	10cm = 10/20 Metres at scale 1:100/1:200 10cm = 5 Metres at scale 1:50

The Drawings supporting this application have been produced to be handled and viewed electronically and are best viewed on screen to see fine detail that may not appear on printed versions depending on the type of printer used and the size of print etc, for which Brett Incorporated Ltd accepts no liability.

BRETT INCORPORATED
Planning and Development Services
LIMITED

18 Seal Road, Selsey, Chichester, West Sussex, PO20 0HW

TEL: 01403 258800 MOBILE: 07710 624420 E-MAIL: office@brettinc.co.uk

MANAGING DIRECTOR ~~~~~~~~~~ ~~~~~~~~~~ SIMON BRETT M.R.T.P.I

REGD OFFICE: 18 SEAL ROAD, SELSEY, CHICHESTER, WEST SUSSEX, PO20 0HW
REGD IN THE UK No: 4869163 VAT REG No: 823 5236 44

www.brettinc.co.uk

Client:	Mr & Mrs S Matthews	Drg No: 1895.2/05	Date: December 2025
Project:	Maplenut Farm, Maplehurst Road, West Grinstead	Scales: 1:200 **Original Plan Size A3**	Drawn: Gonzo
Drawing:	Plan and cross-section of sandschool		

This drawing is the copyright of Brett Incorporated Limited. The contractor should check all dimensions on site. No dimensions are to be scaled from this drawing. It is the contractor's responsibility to ensure that all works are in compliance with the current statutory requirements. Unless otherwise stated, this drawing has been prepared for the purposes applied for.

Any Ordnance Survey plan on this document has been reproduced from the Ordnance Survey map with the permission of the Controller of Her Majesty's Stationary Office. Crown copyright of Brett Incorporated Limited, 18 Seal Road, Selsey, Chichester, We st Sussex PO20 0HW
Licence No: LIG0793