Notes:

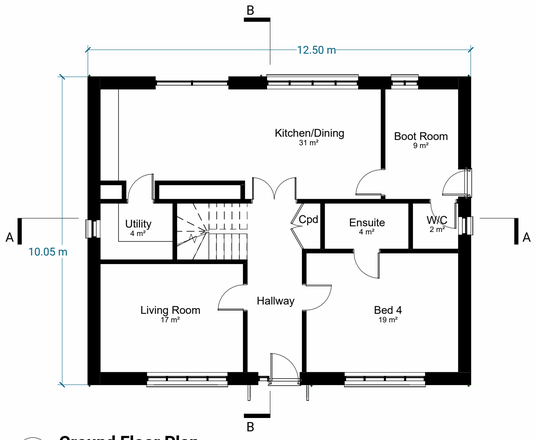

1 Ground Floor Plan
1 : 100

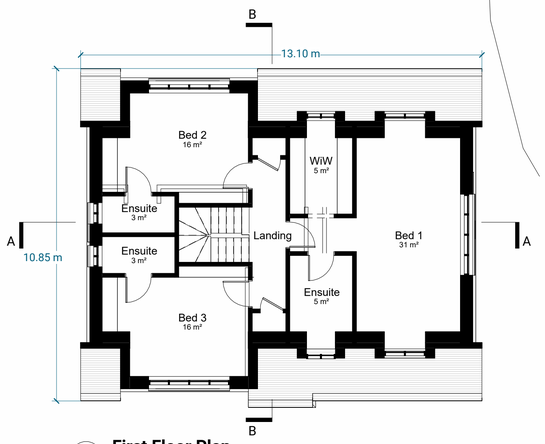

2 First Floor Plan
1 : 100

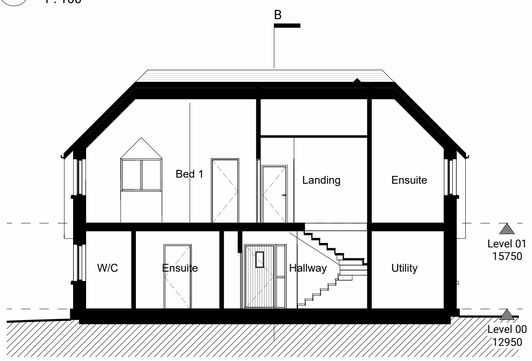

3 Section A-A
1 : 100

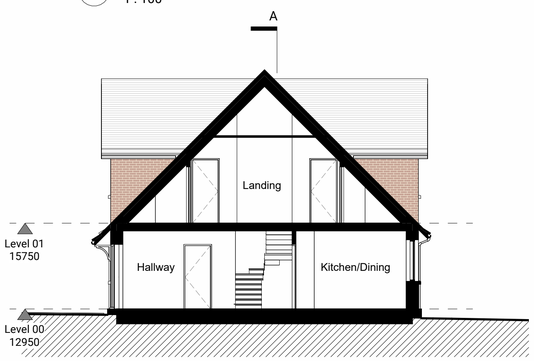

4 Section B-B
1 : 100



5 South Elevation (Front)
1 : 100



6 North Elevation (Rear)
1 : 100

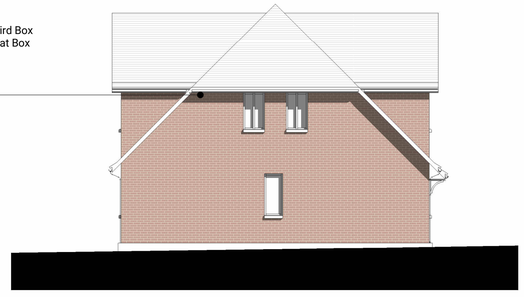

7 West Elevation
1 : 100



8 East Elevation
1 : 100

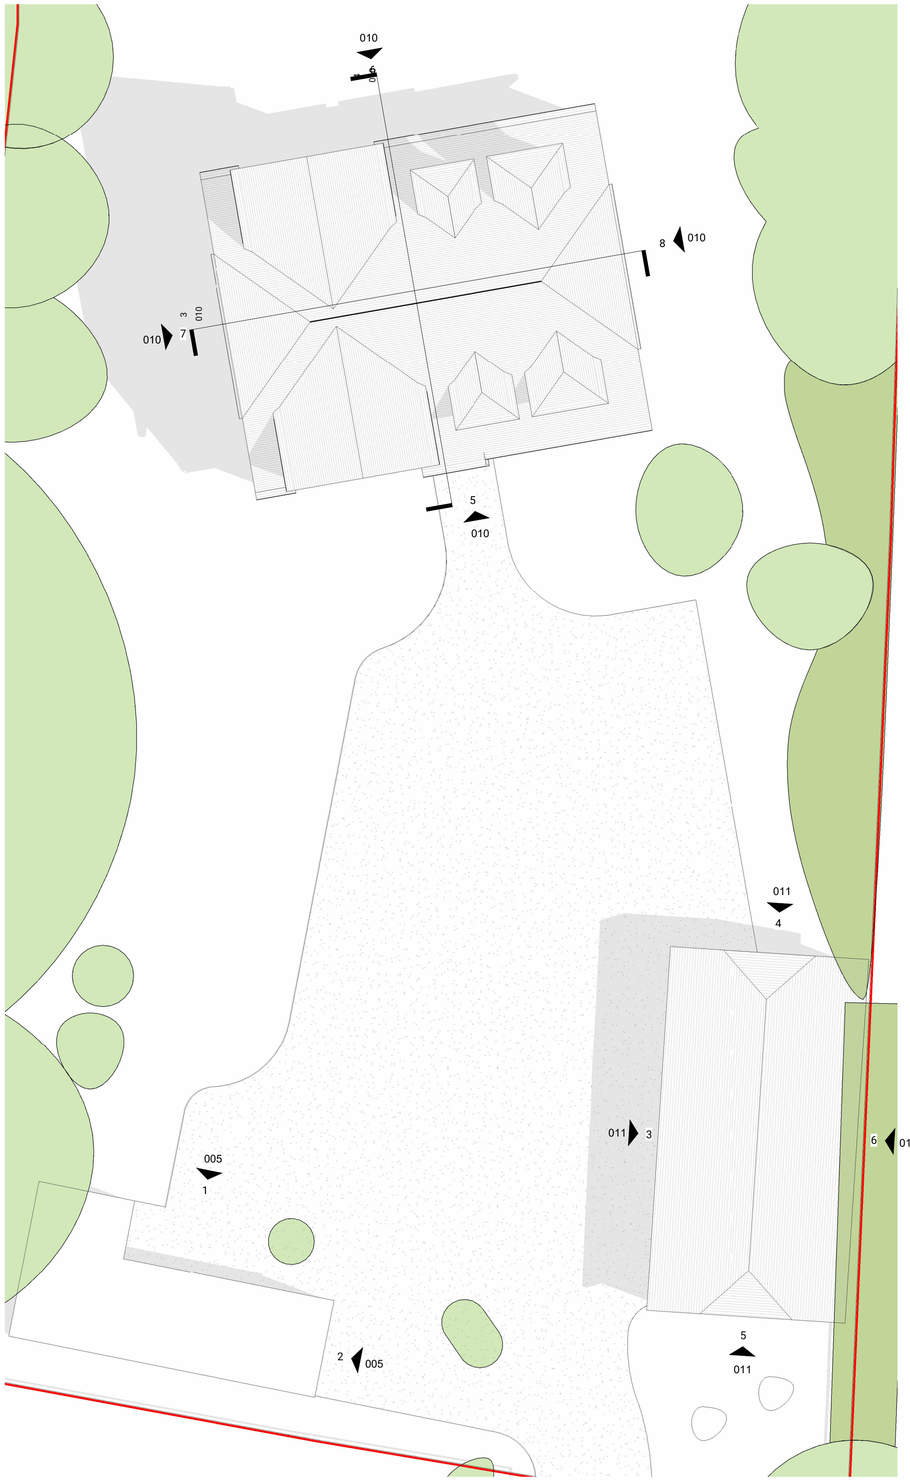

9 Roof Plan
1 : 100

N

1:100 0 1 2.5 5 m

REV.	DATE	ISSUE
B	06.10.26	Building footprint relocation
A	18.08.26	Roof plan scale updated, main dimensions added

The Roost
New Hall Lane
Henfield, BN5

Proposed Plan & Elevations

STATUS	SIZE	REV
PLANNING	A1	B

DRAWING NO.
26493-FLA-ZZ-00-DR-A-010

Copyright © FrostLomax Architects Ltd. All rights reserved.

frost.LOMAX
frostlomax.com
020 7183 8345