Notes:

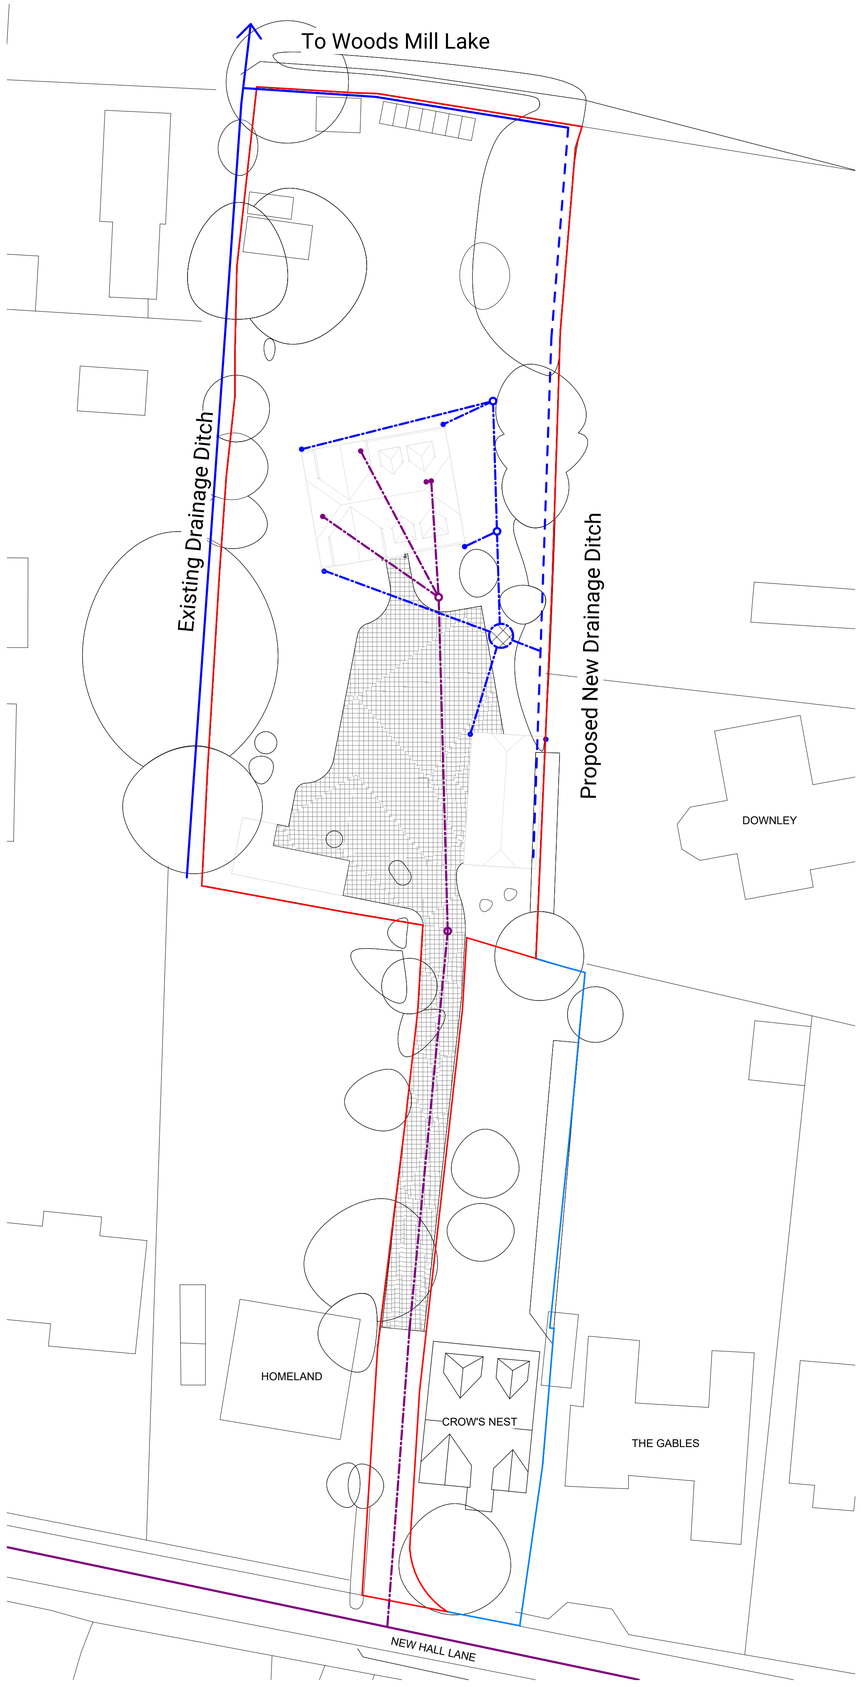

PUBLIC FOUL SEWER

FOUL DRAINAGE

SURFACE WATER

ATTENUATION TANK

EXISTING DRAINAGE DITCH

NEW DRAINAGE DITCH

PERMEABLE DRIVE

N

REV.	DATE	ISSUE
A	06.10.26	Building footprint relocation

The Roost
New Hall Lane
Henfield, BN5

Proposed Drainage Strategy

STATUS	SIZE	REV
PLANNING	A1	A

DRAWING NO.
26493-FLA-ZZ-00-DR-A-013

Copyright © FrostLomax Architects Ltd. All rights reserved.

frost.LOMAX
frostlomax.com
020 7183 8345