



This drawing may not be copied without the authors consent.
All dimensions are to be checked on site before any work is carried out, if in doubt ask.
This drawing is to be read strictly in conjunction with engineers details and specification.
Where this drawing has been prepared solely for the purpose of gaining planning consent and/or building regulation approval, other details beyond the scope of such requirements must be agreed between designer and contractor prior to commencement of building work.
Existing structure including foundations, beams, walls and lintels carrying new and altered loads are to be exposed and checked for adequacy prior to commencement of work and as required by the Building Control Officer. Any doubt exists an engineers advice to be sought.

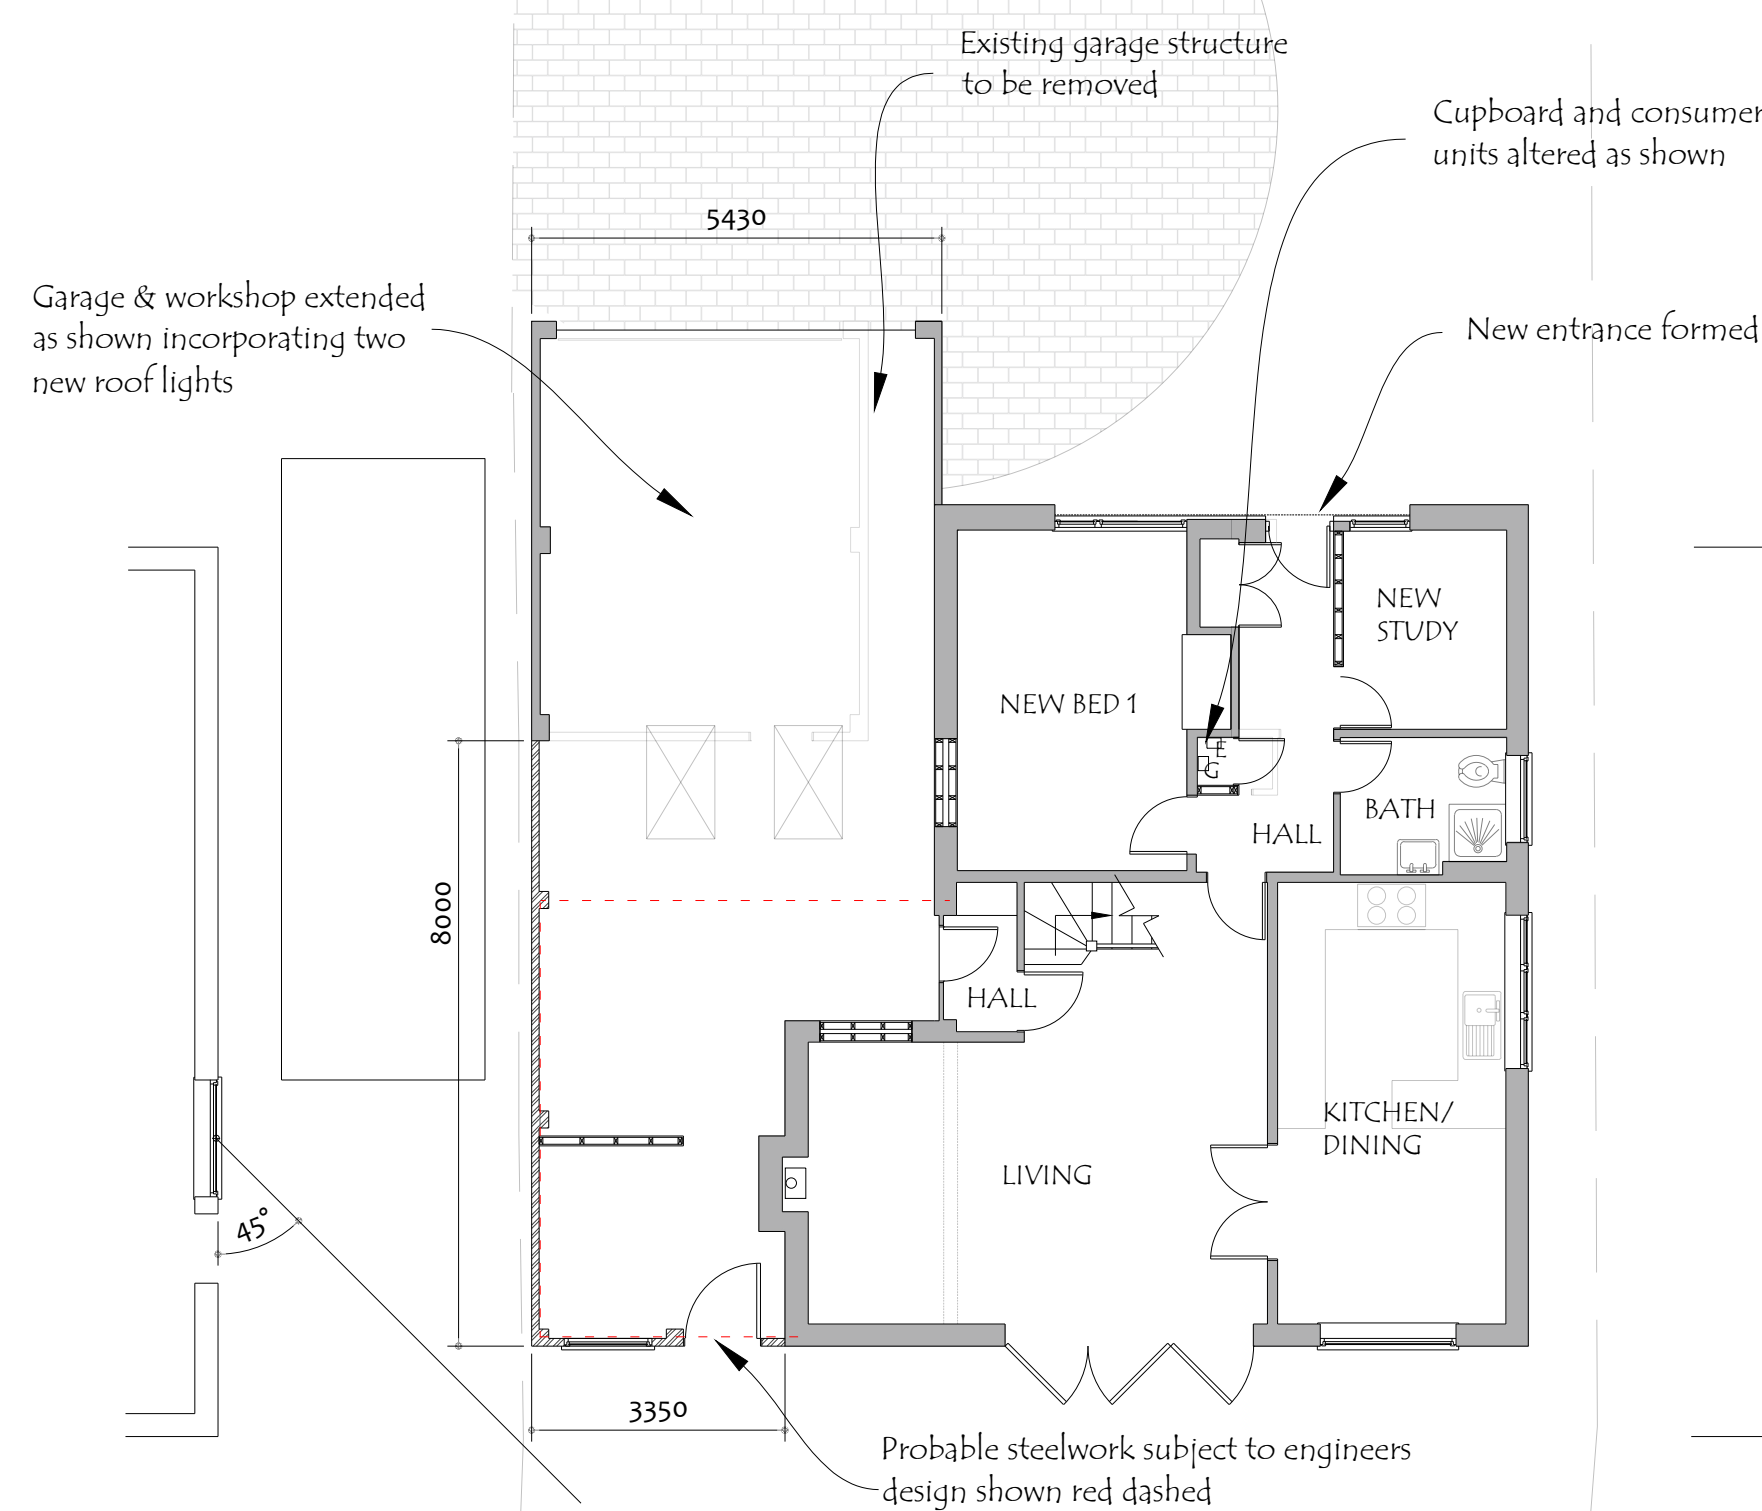


GROUND FLOOR PLAN

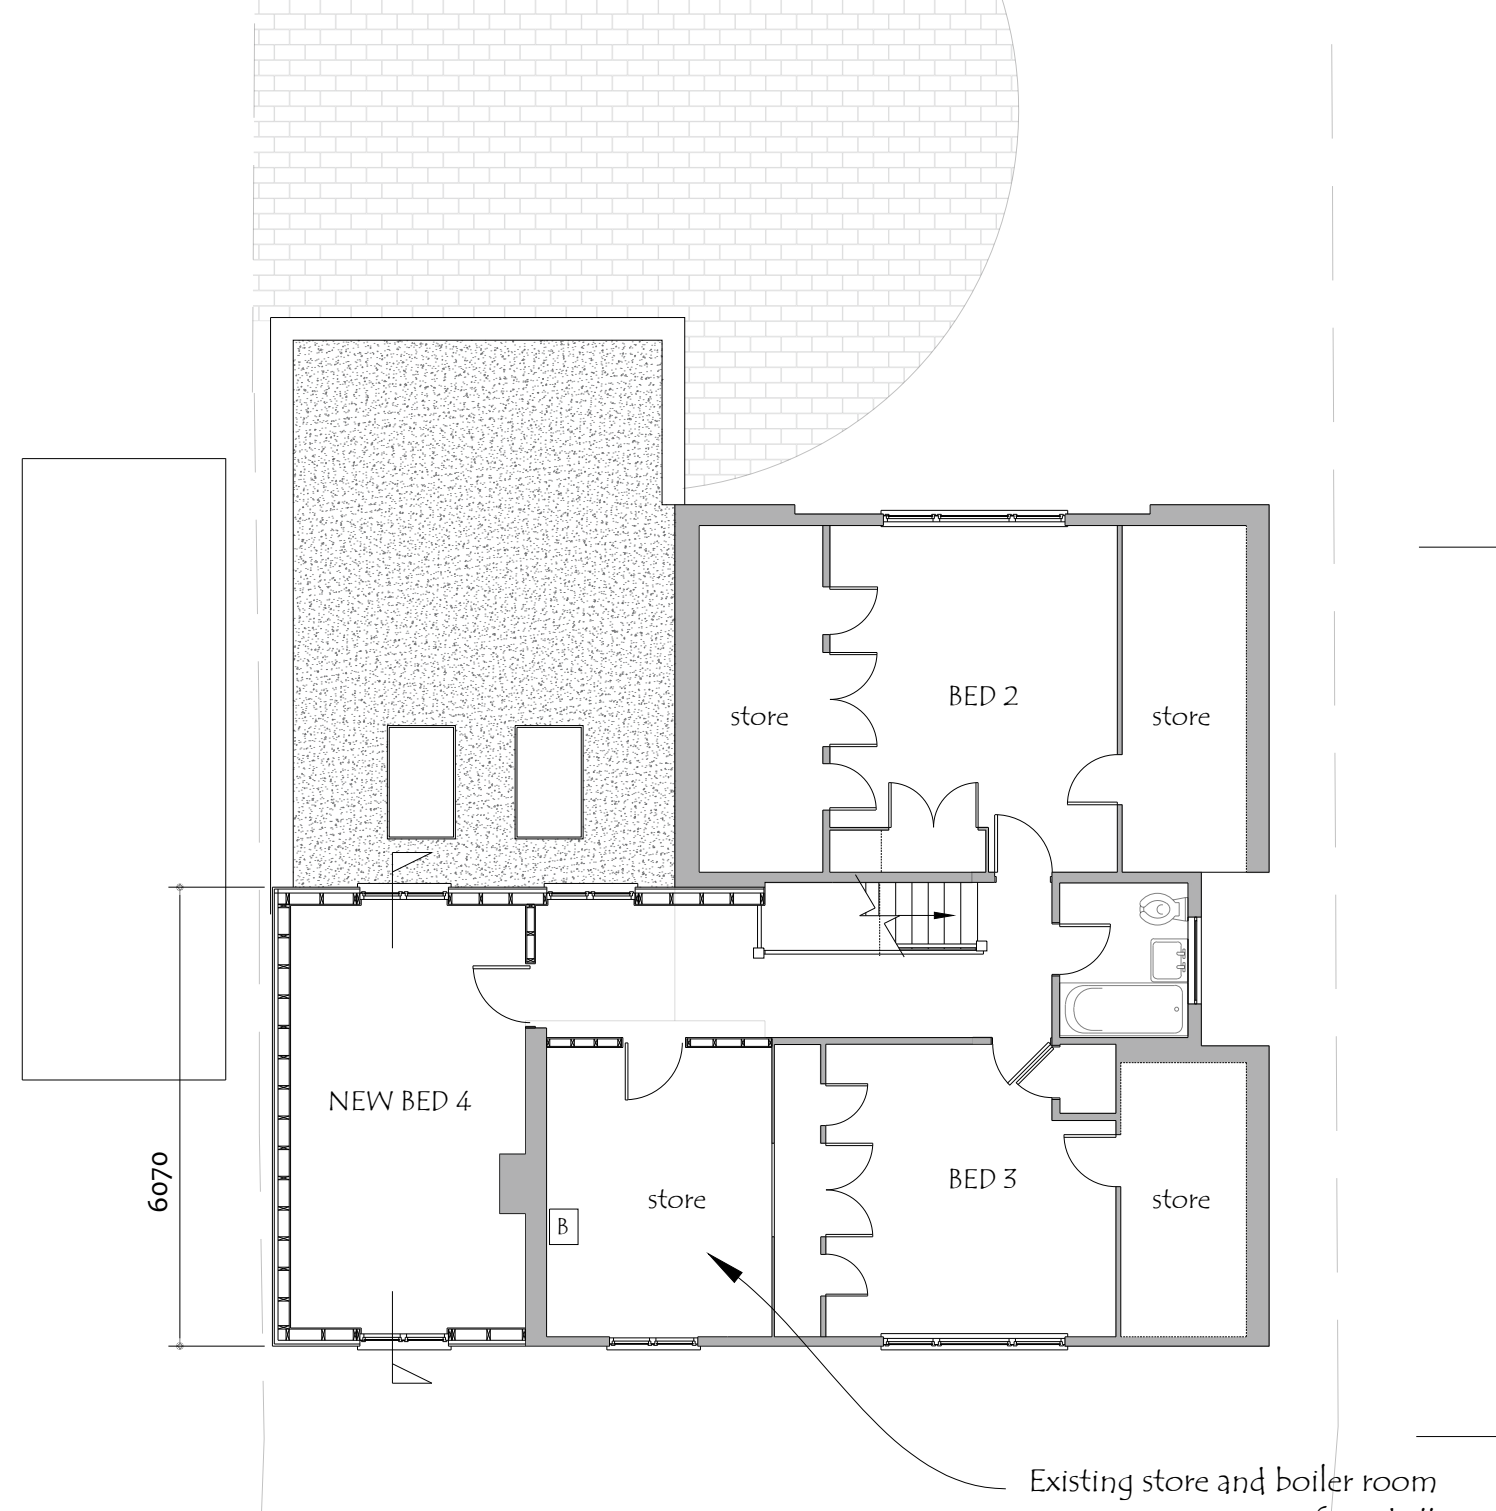


FIRST FLOOR PLAN


Existing store and boiler room to get own entrance from hall and not Bed 3 and new window to match new bed 4. Boiler flue to be relocated

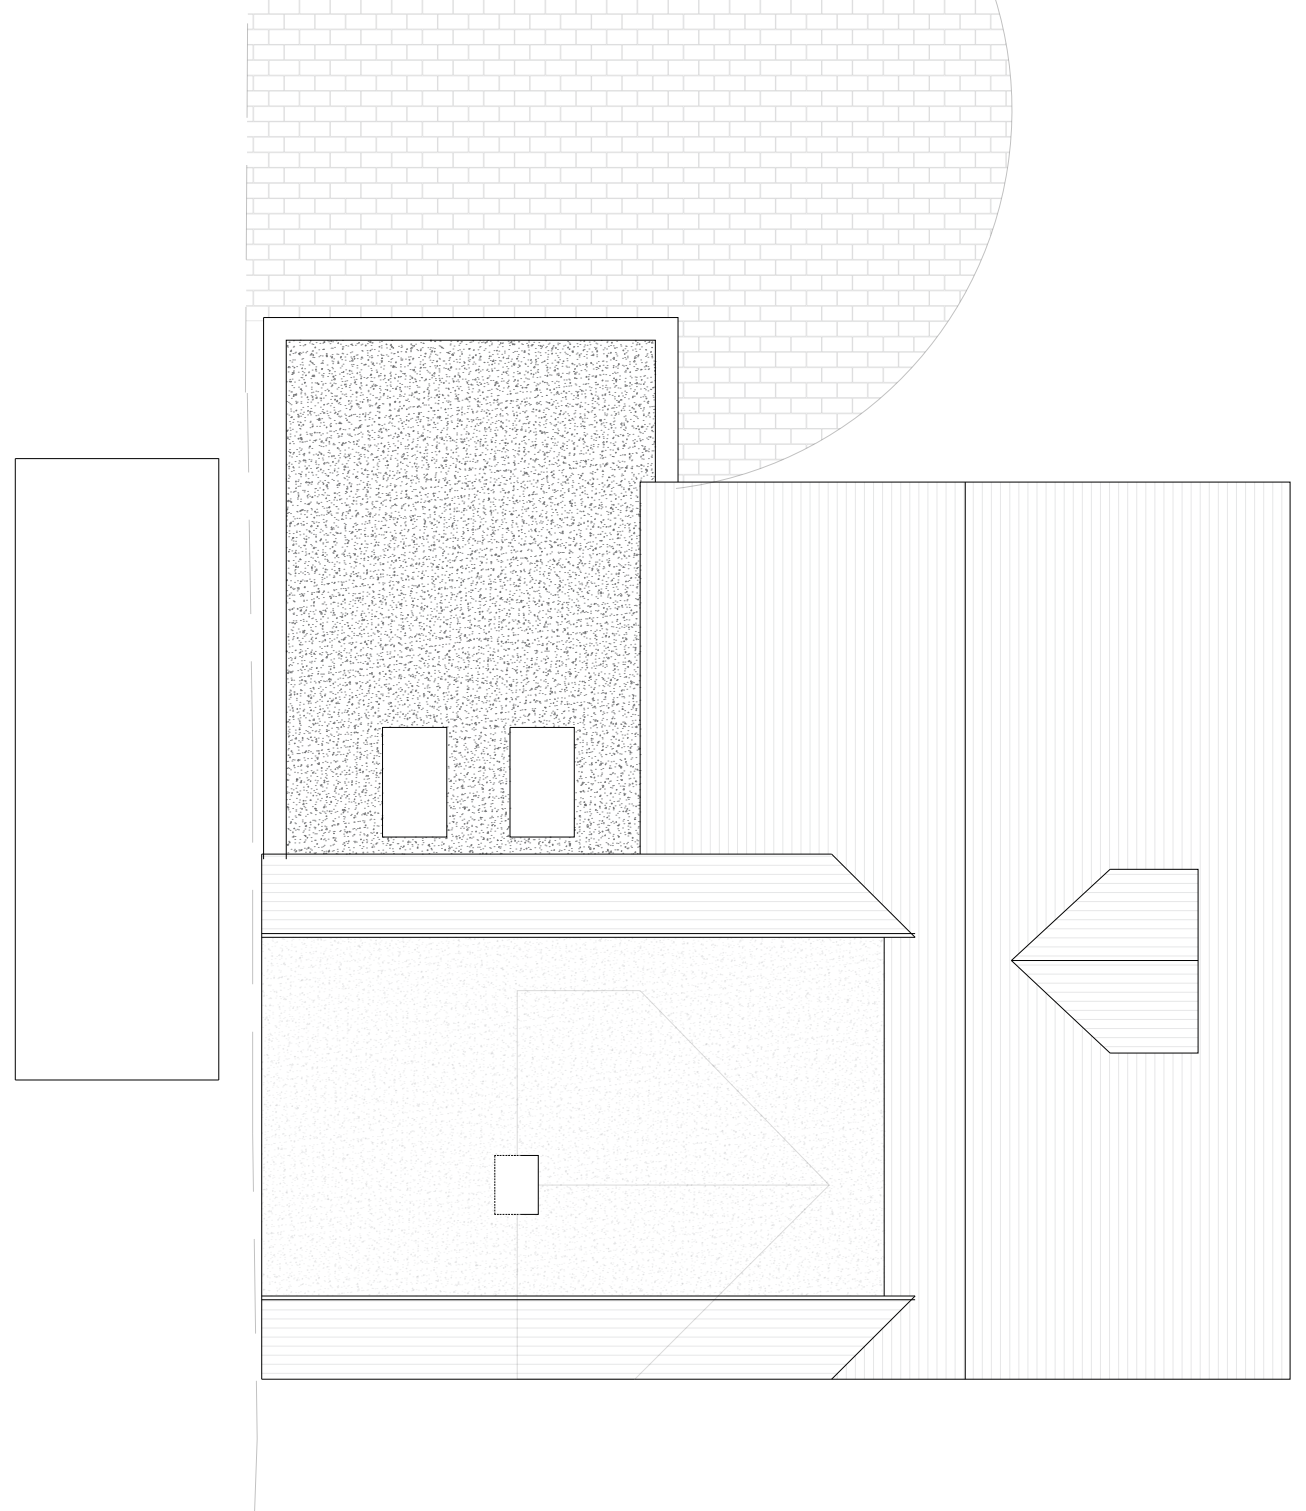


ROOF PLAN

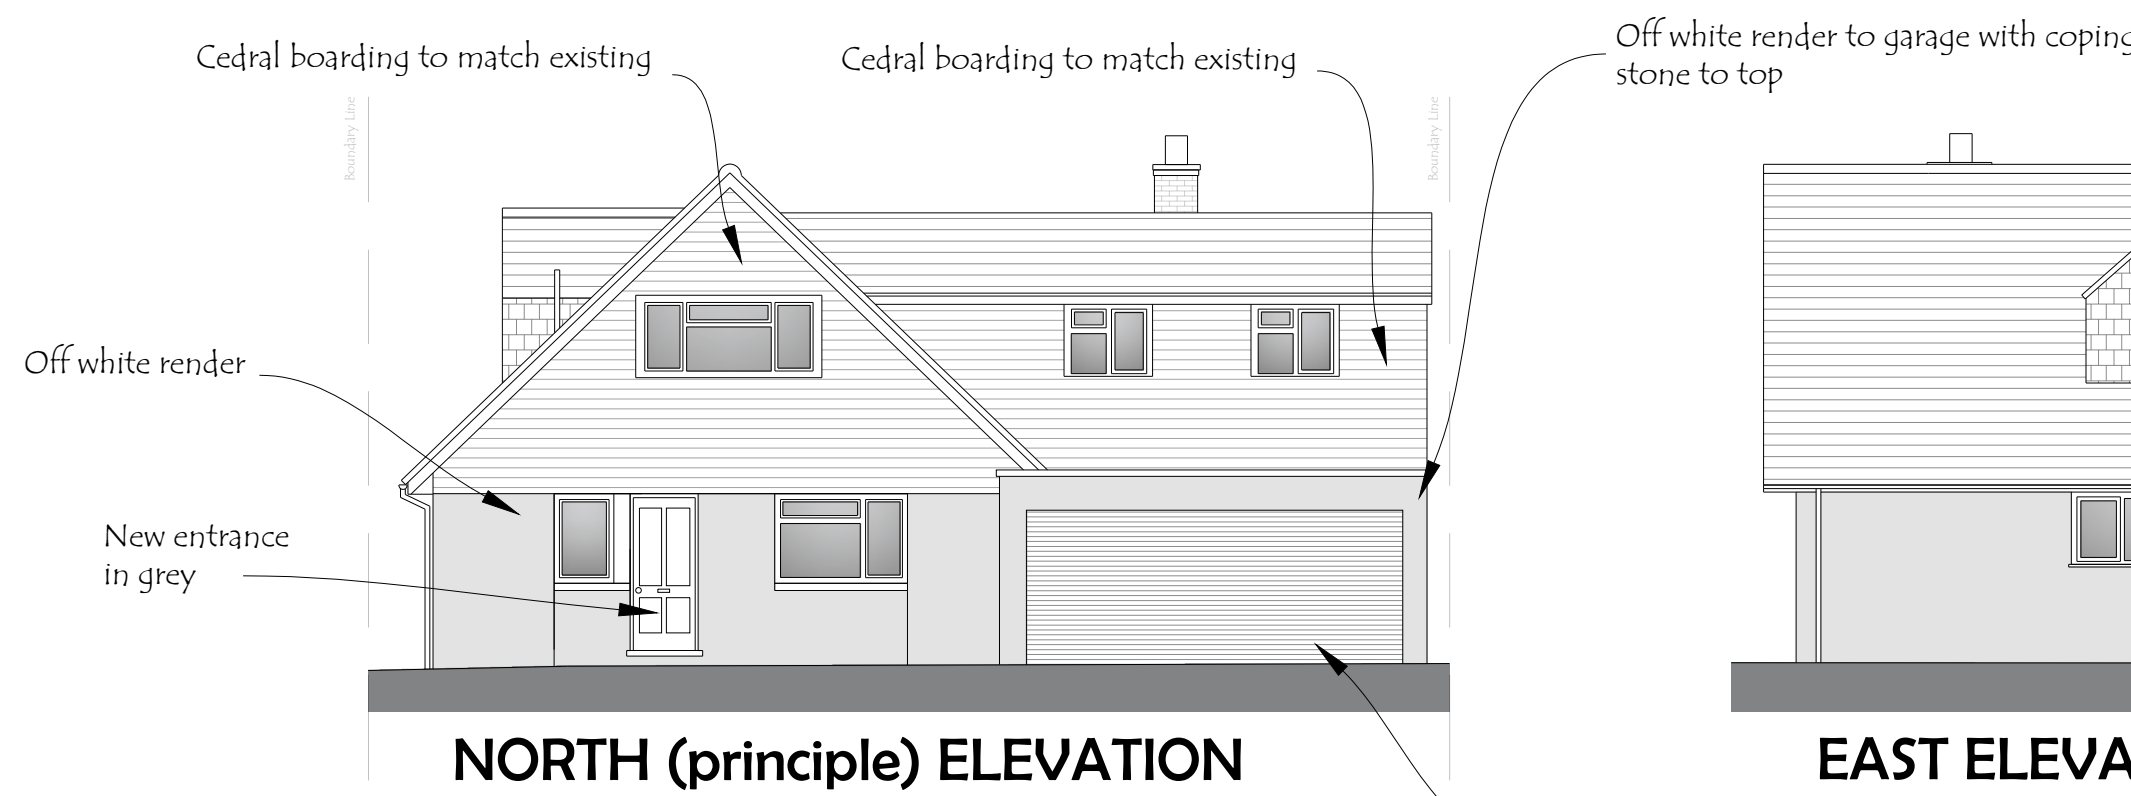


NORTH (principle) ELEVATION

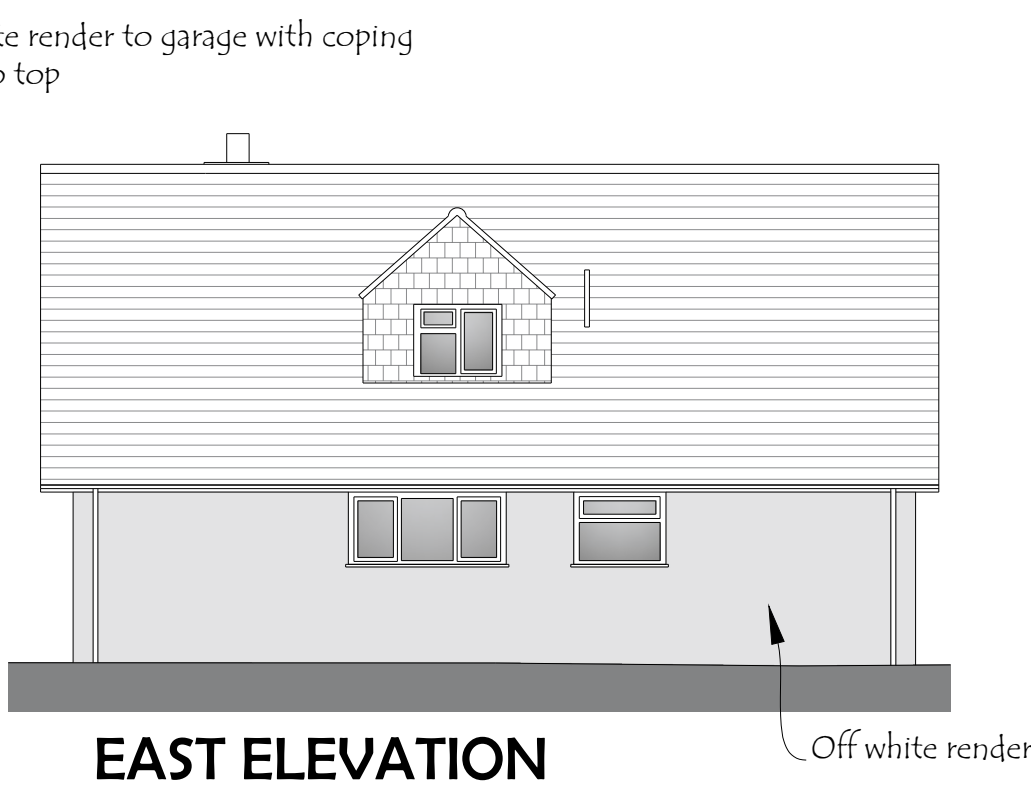


EAST ELEVATION

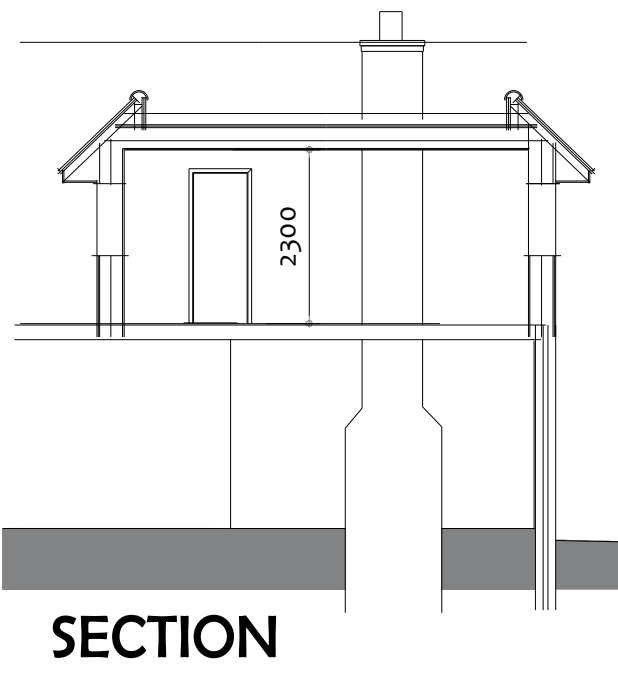



SECTION

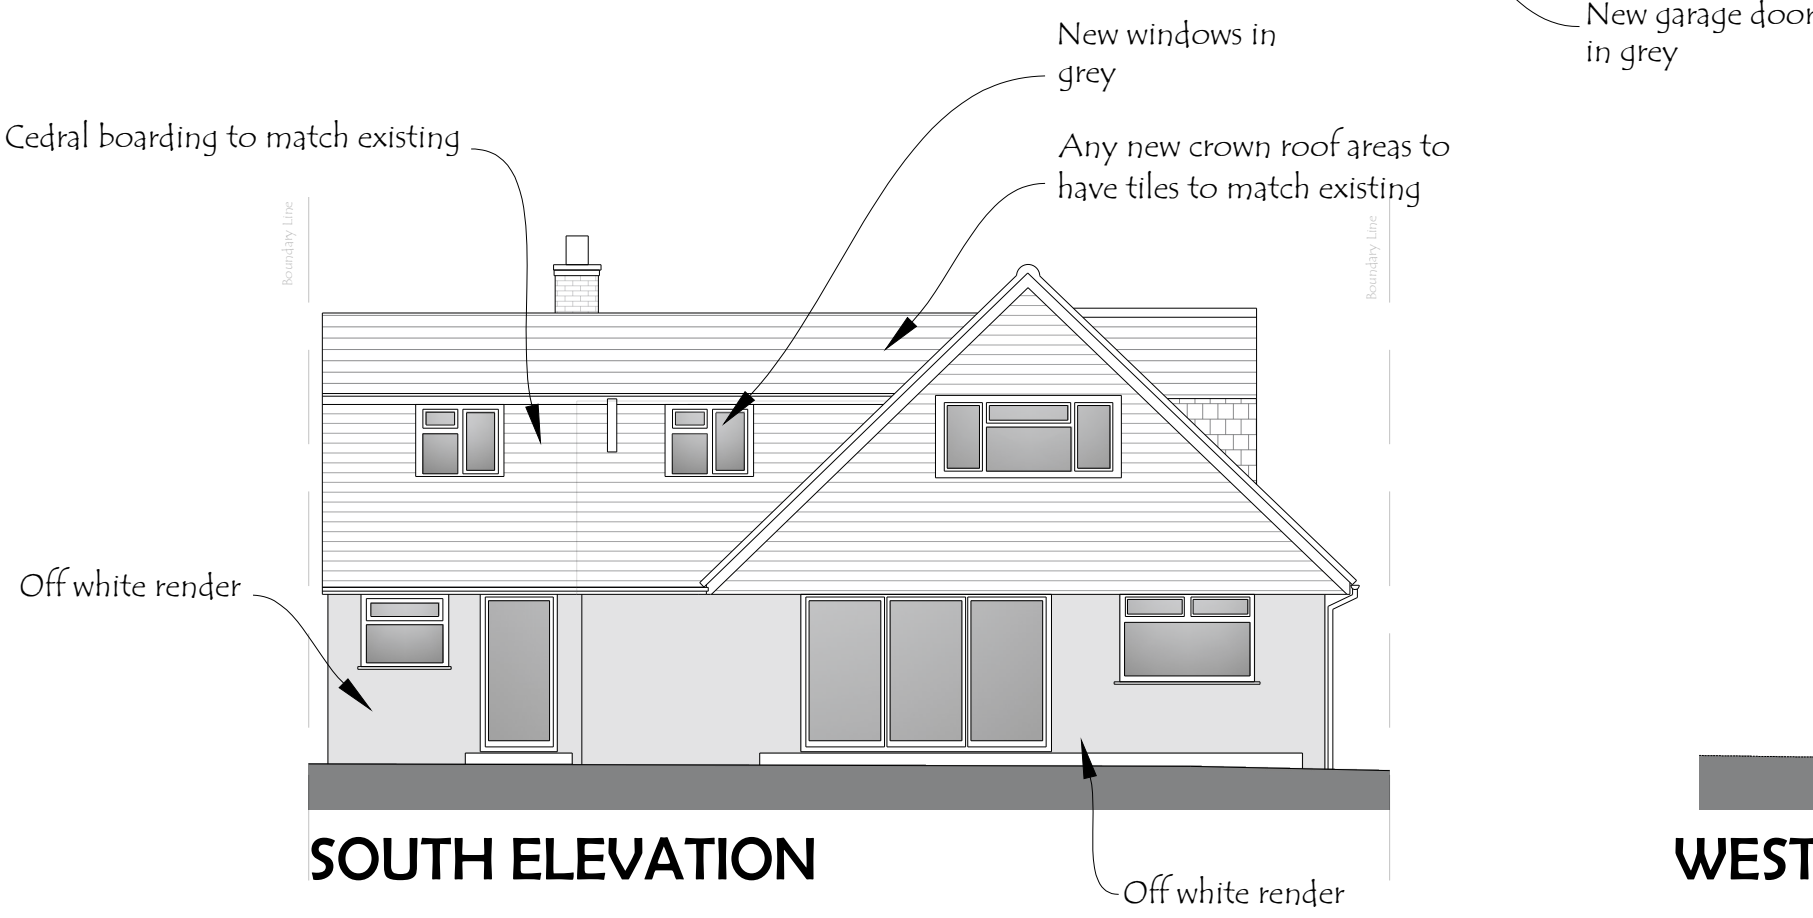

SOUTH ELEVATION

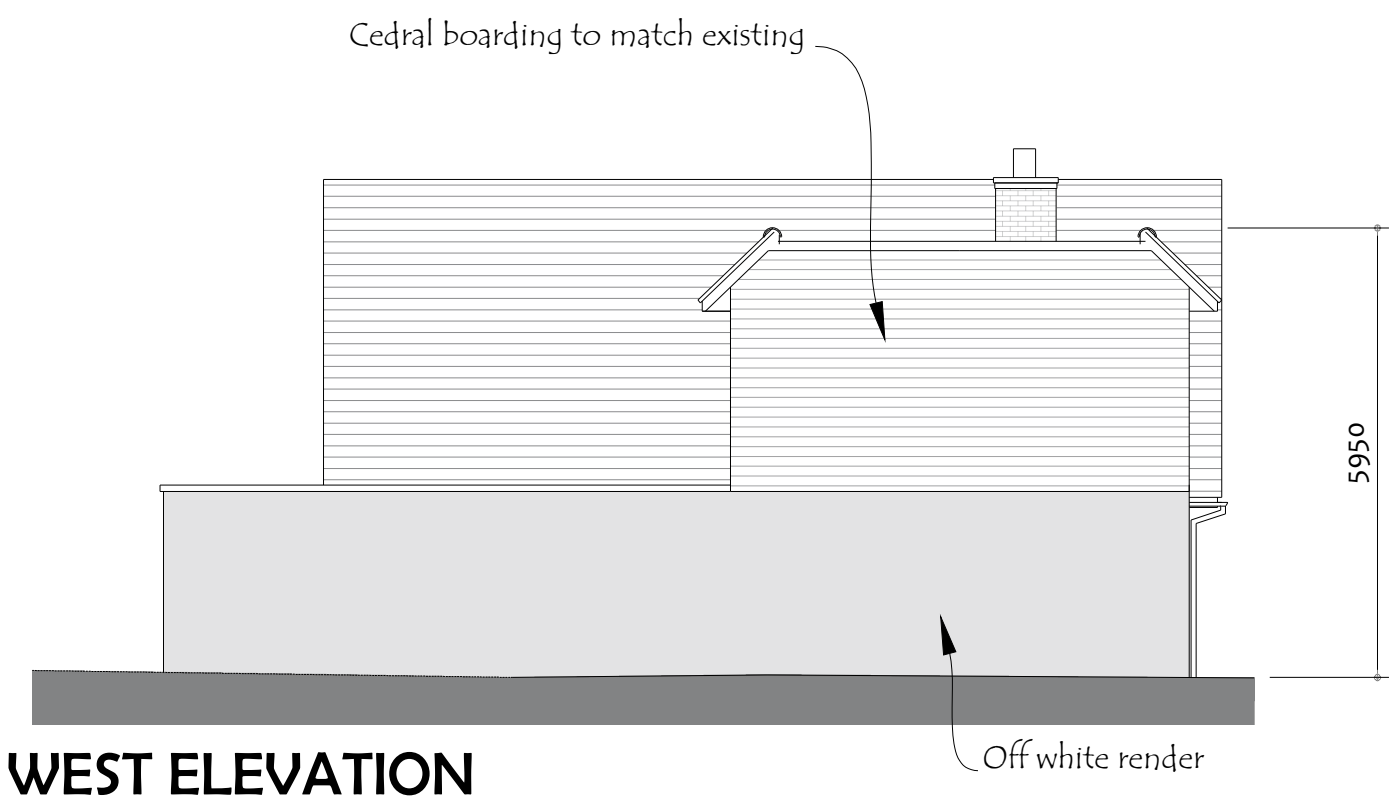

WEST ELEVATION

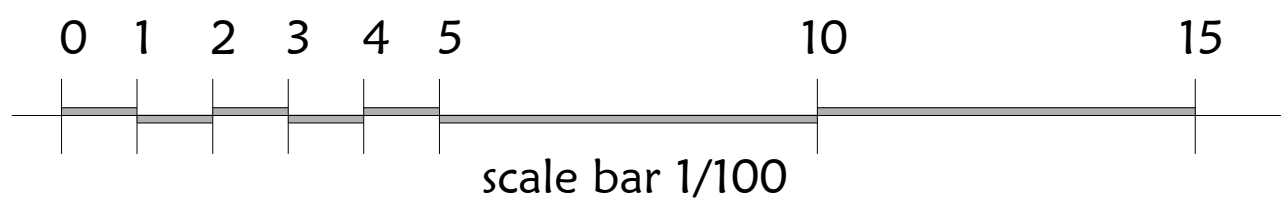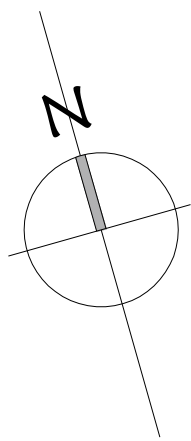

22 Sept' 26

1/100 A1

Proposed Plans
& Elevations

7 Cleve Way
Billingshurst
West Sussex
RH14 9RW

Mr J Brown

rev date scale drawing site client