


ORIGINAL SIZE OF THIS DRAWING IS A3

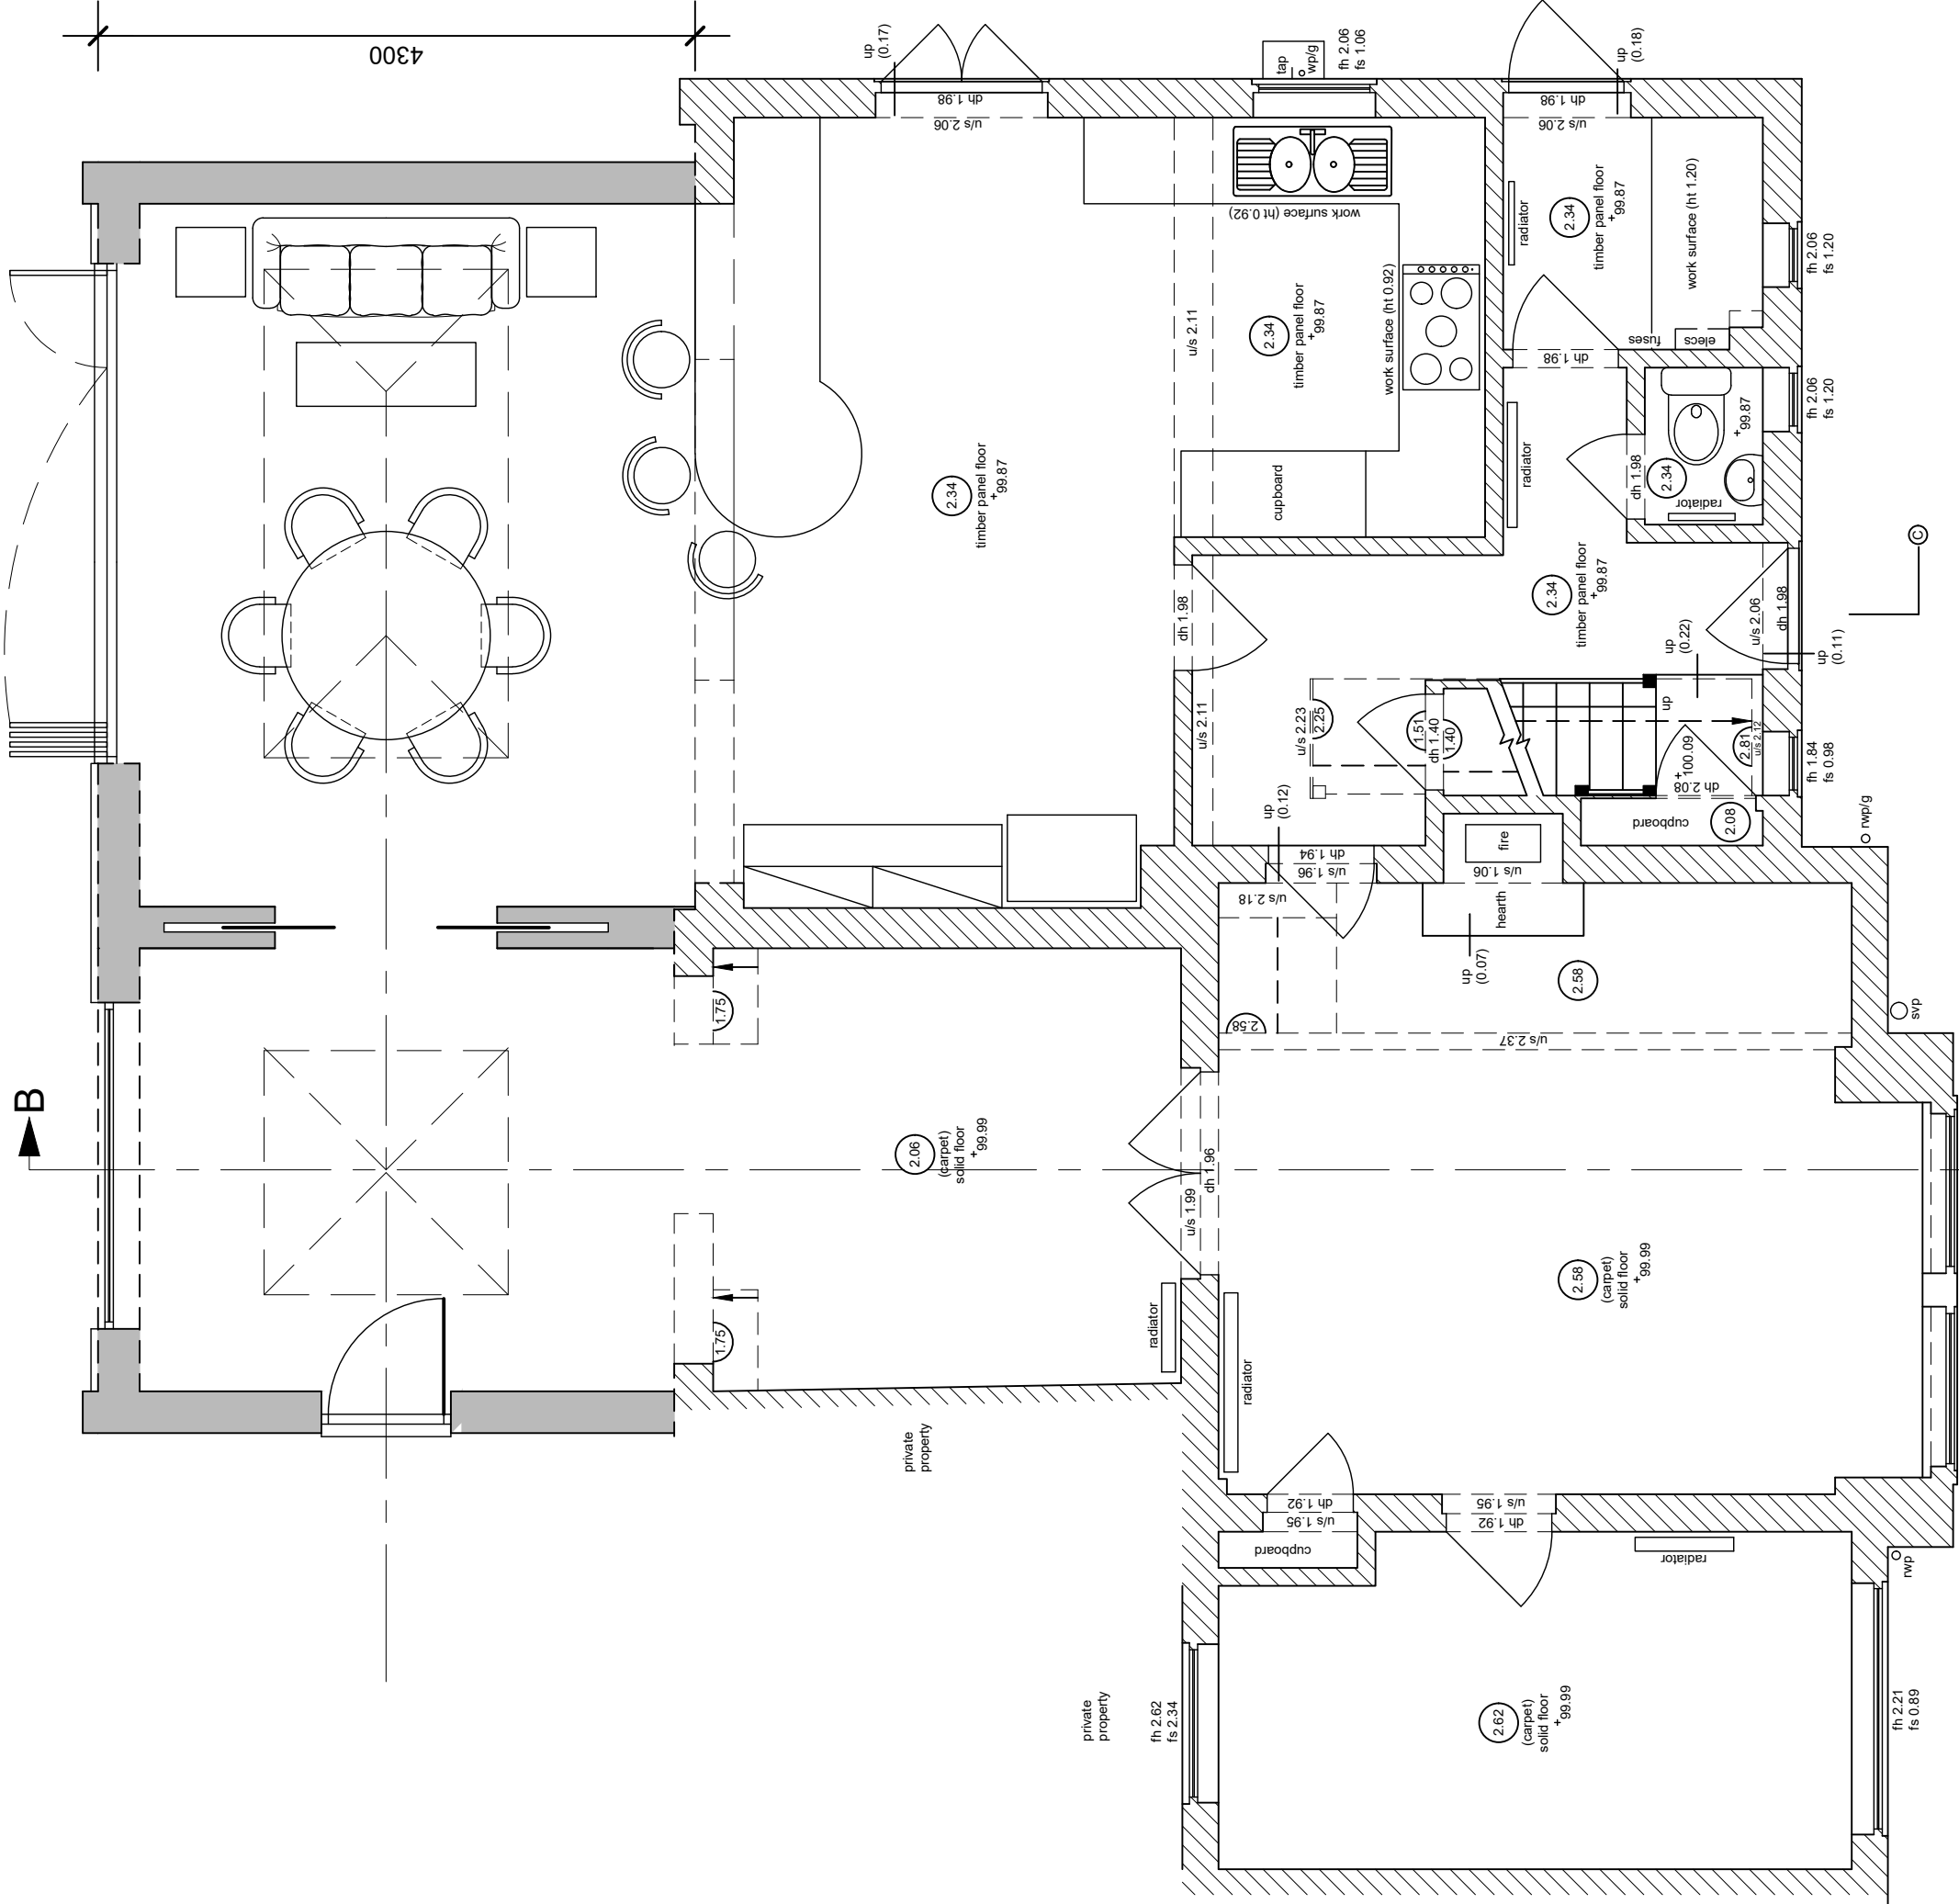

NOTES: 1. DO NOT SCALE FROM THIS DRAWING (EXCEPT FOR PLANNING APPLICATION PURPOSES). 2. ALL DIMENSIONS AND LEVELS TO BE CHECKED ON SITE BEFORE CARRYING OUT WORK. 3. ALL DISCREPANCIES TO BE REPORTED TO THE ARCHITECT BEFORE CARRYING OUT WORK. 4. READ WITH OTHER CONTRACT DOCUMENTS 5. IF IN DOUBT ASK. COPY RIGHT & OWNERSHIP OF THIS DRAWING AND THE DESIGN OF THE BUILDING SHOWN ON THIS DRAWING IS VESTED IN THE ARCHITECTS WHOSE PRIOR WRITTEN CONSENT IS REQUIRED FOR ITS USE, REPRODUCTION OR FOR COPYING TO ANY THIRD PARTY.

© COPYRIGHT - ALL RIGHTS RESERVED

|                                                                       |  |                                     |  |                       |  |
|-----------------------------------------------------------------------|--|-------------------------------------|--|-----------------------|--|
| PROJECT                                                               |  | CLIENT                              |  | ARCHITECTS            |  |
| 4, Church Farm Courtyard.                                             |  | Bartlett                            |  | DESIGN                |  |
| DRAWING TITLE                                                         |  | COMPUTER FILE NAME                  |  | DWG.DWG               |  |
|                                                                       |  | ORIGINAL SIZE OF THIS DRAWING IS A3 |  |                       |  |
| DRAWN                                                                 |  | CHECKED DATE                        |  | DRAWING NUMBER        |  |
| BD                                                                    |  | MB                                  |  | 10                    |  |
| TRINITY, STRETTON, CHICHESTER, WEST SUSSEX, PO18 0LA, UNITED KINGDOM. |  | SCALE - AS SCALE                    |  | REVISION              |  |
|                                                                       |  | October '25                         |  | 10                    |  |
|                                                                       |  | PROJECT NUMBER                      |  | ACTUAL DRAWING NUMBER |  |
|                                                                       |  | 1908                                |  | -                     |  |
|                                                                       |  | TEL. 01243 771166                   |  | MANAGEMENT            |  |