


NOTES

- DO NOT SCALE OFF THIS DRAWING EXCEPT FOR PLANNING PURPOSES
- CHECK ALL DIMENSIONS ON SITE BEFORE ANY WORK IS COMMENCED
- ALL GOODS MATERIALS AND WORKMANSHIP MUST CONFORM WITH CURRENT BUILDING REGULATIONS, BRITISH STANDARDS AND CODES OF PRACTICE
- COPYRIGHT OF THIS DRAWING IS RETAINED BY THE ARCHITECT AND IT MUST NOT BE REPRODUCED WITHOUT WRITTEN CONSENT

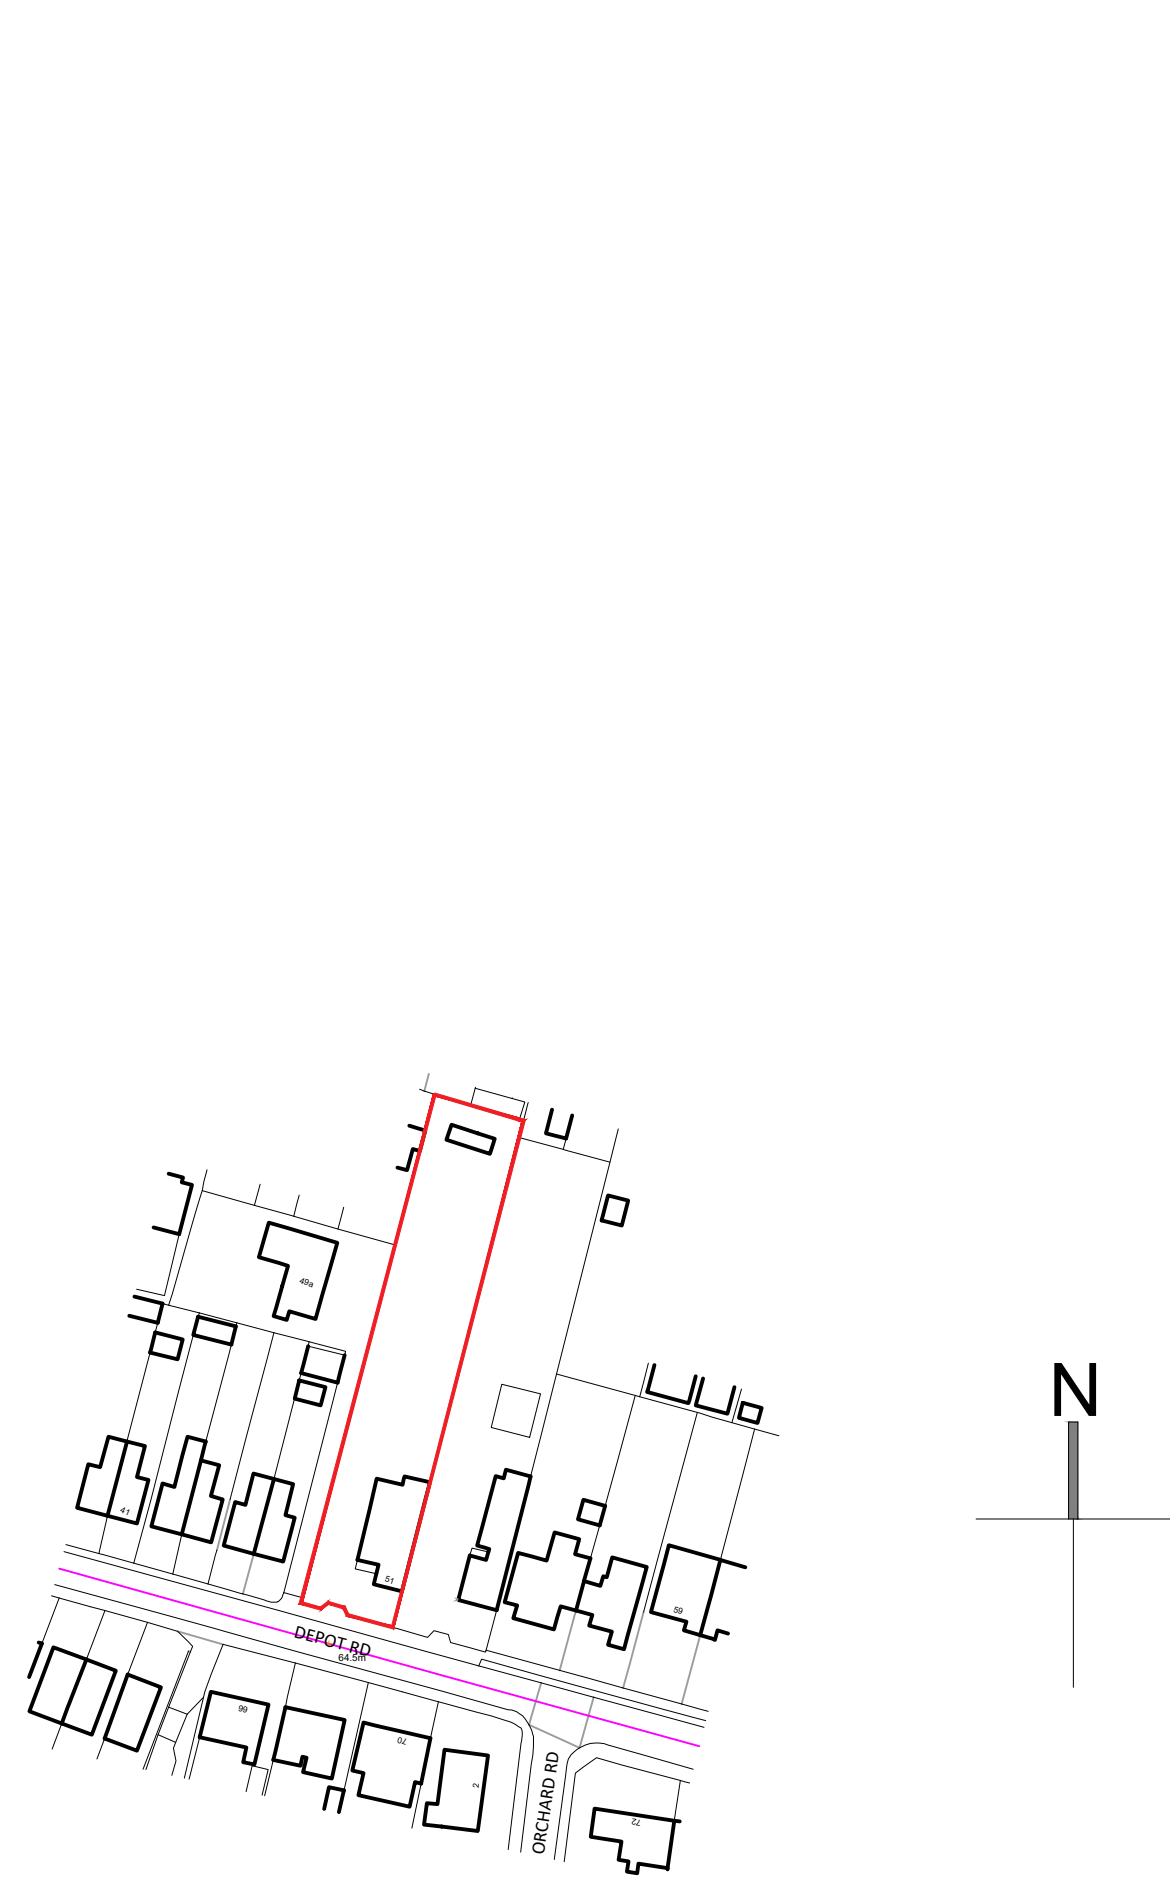

Mapping contents © Crown copyright and database rights 2025 Ordnance Survey 100035207

Location Plan @ 1:1250


Scale Bar @ 1:1250



Mapping contents © Crown copyright and database rights 2025 Ordnance Survey 1000352

Block Plan @ 1:500

Scale Bar @ 1:500

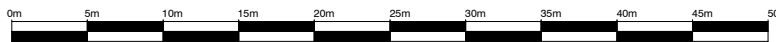

REV	DATE	BY	AMENDMENT
 folkes architects 1 01903 89829 info@folkesarchitects.co.uk The Old Forge 6 Church Street Storrington West Sussex RH20 4LA			
CLIENT			
Kathryn and Suzi Cearns			
JOB TITLE			
51 Depot Road Horsham West Sussex RH13 5HE			
DRAWING TITLE			
Location and Block Plan			
PROJECT STAGE			
PLANNING			
DRAWING STATUS			
PLANNING			
NOT FOR CONSTRUCTION USE UNLESS STATED AS 'CONSTRUCTION'			
DATE	SCALE	DRAWN BY	
JUN '25	SCALES @ A1	HG	
		CHECKED BY	MF
JOB NO.	DRAWING NO.	REVISION	
25027	3.01		